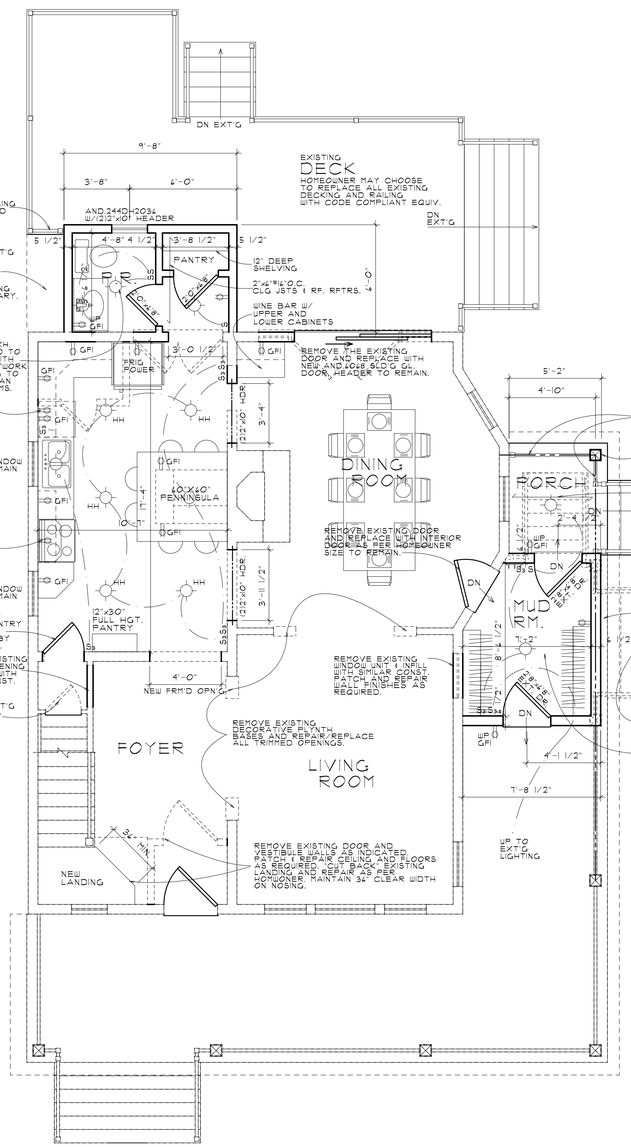

EXISTING & PROPOSED - 958 SQUARE FEET

FIRST FLOOR PLAN

SCALE: 1/4" = 1'-0"

WALL LEGEND

- WALLS TO BE REMOVED
- NEW WALL CONSTRUCTION
- WALLS TO REMAIN

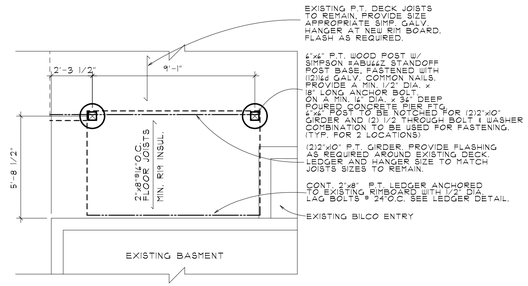

PROPOSED

P.R. FOOTING PLAN

SCALE: 1/4" = 1'-0"

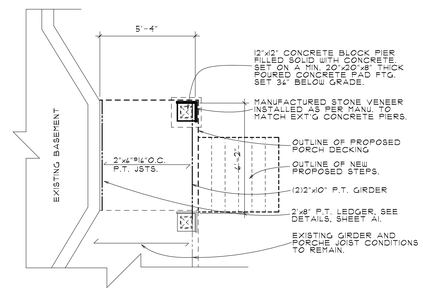

PROPOSED

PORCH FOOTING PLAN

SCALE: 1/4" = 1'-0"

PROPOSED

WEST ELEVATION

SCALE: 1/4" = 1'-0"

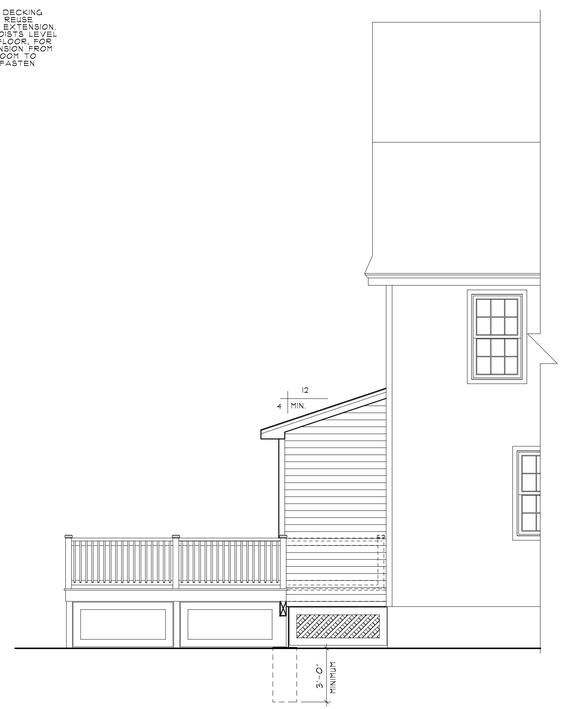

PROPOSED

NORTH ELEVATION

SCALE: 1/4" = 1'-0"

PROPOSED ADDITION/RENOVATION TO:

THE WADDELL RESIDENCE

106 MARION AVENUE, WESTFIELD, NEW JERSEY 07090

LOT:2, BLOCK:2817

PLAN: KEN WADDELL

REVISIONS:

ROY L. HACKENBUSH R.A.
N.J.L.C.#:0345

DATE: 05-11-20
DRWN BY: JJT
SHEET NO.: A2

AREA design group
346 pleasant valley road
old bridge, nj. 08857
ph. 732-360-2977
fax. 732-360-2678