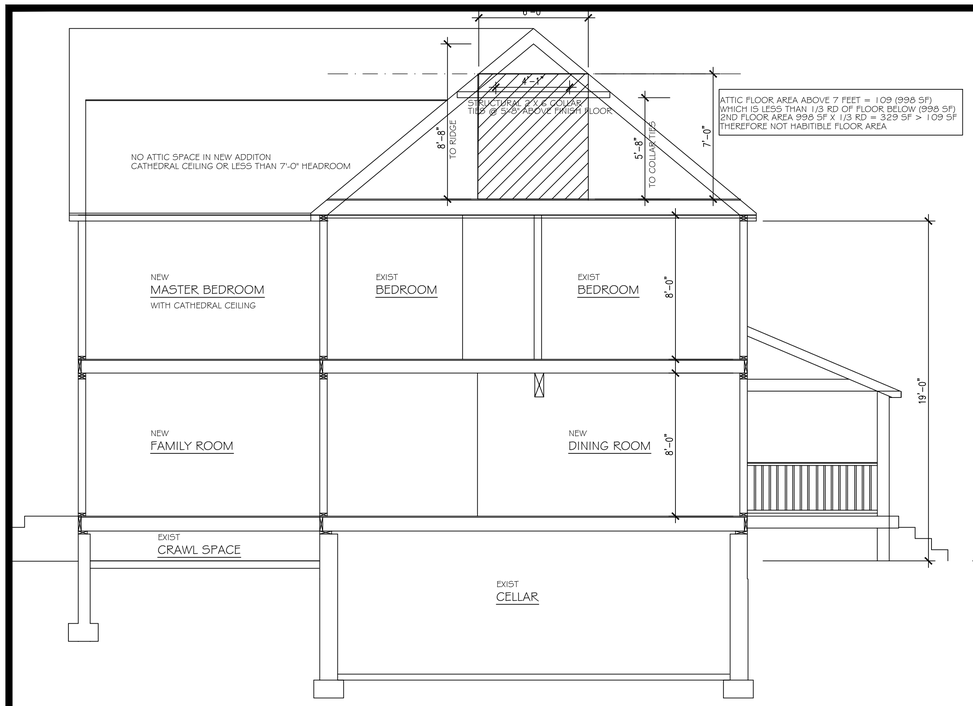

PROPOSED CROSS SECTION

SCALE 1/4"= 1'0"

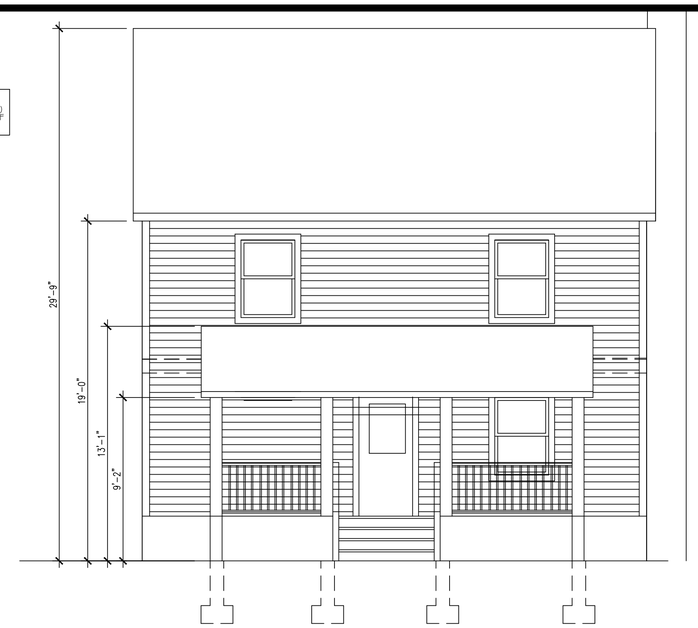

PROPOSED FRONT ELEVATION

SCALE 1/4"= 1'0"

PROPOSED REAR ELEVATION

SCALE 1/4"= 1'0"

PROPOSED DRIVEWAY SIDE ELEVATION

SCALE 1/4"= 1'0"

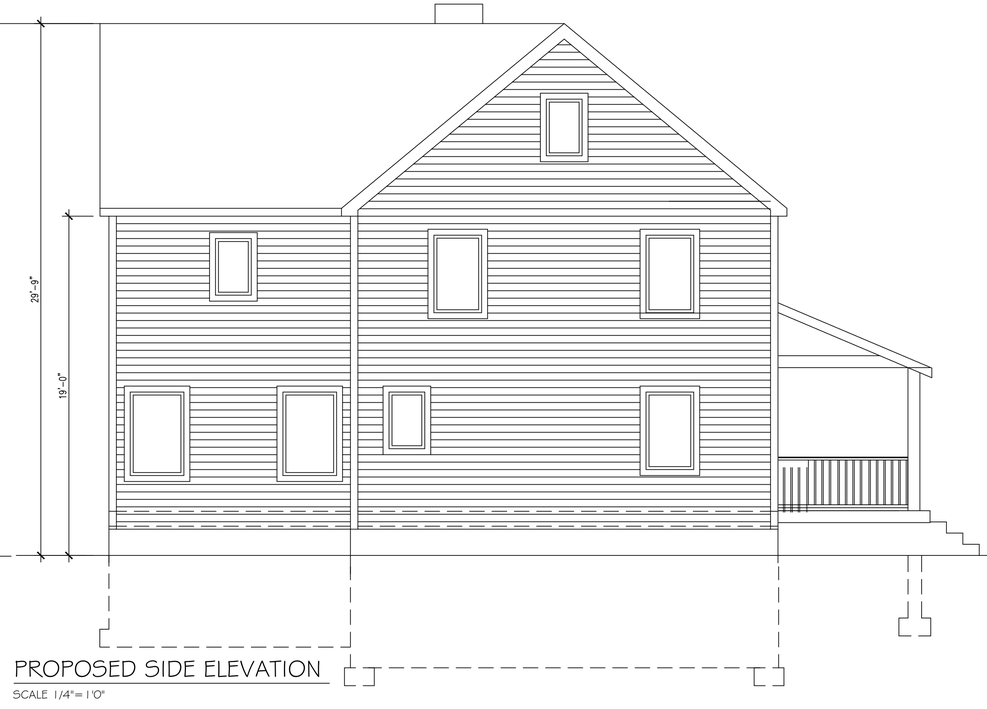

PROPOSED SIDE ELEVATION

SCALE 1/4"= 1'0"

DATE	DESCRIPTION	BY	REV

STRUCTURAL ENGINEER

MECHANICAL ENGINEER

PROPOSED EXTERIOR ELEVATIONS

SIEIRA RESIDENCE
108 FLORENCE AVE

Richard J. Pierce, Architect
9 Stratford Terrace, Cranford , New Jersey 07016 (908) 338 5037

DRAWING NO. of

A-2

DATE 3-30-2020

SCALE AS NOTED

PROJECT NO. 9-738