PROPOSED FRONT ELEVATION

SCALE: 1/8" = 1'-0"

PROPOSED REAR ELEVATION

SCALE: 1/8" = 1'-0"

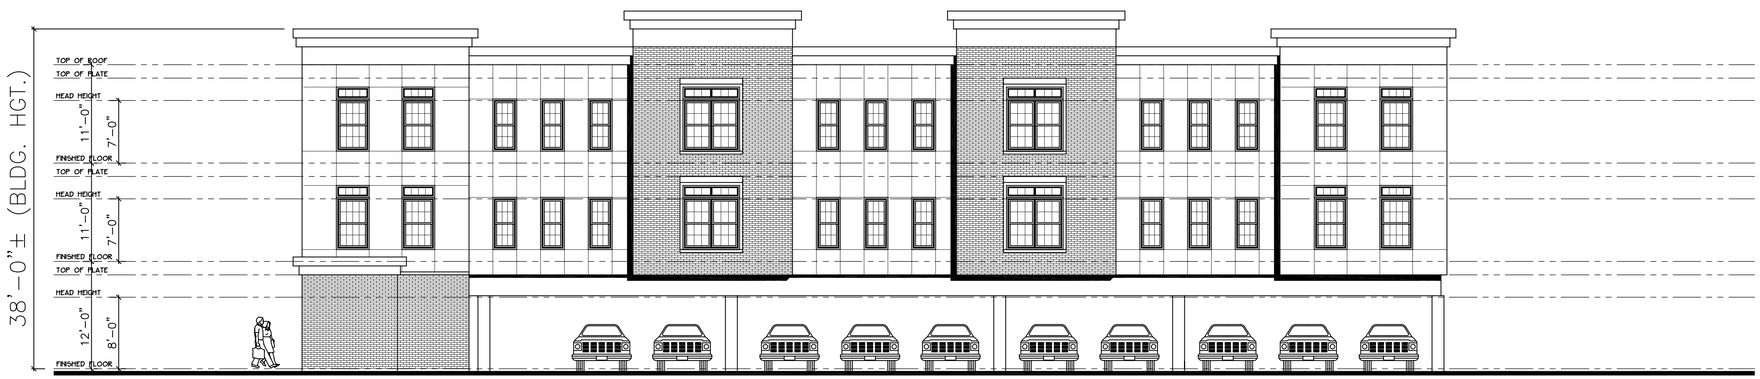

PROPOSED SIDE ELEVATION

SCALE: 1/8" = 1'-0"

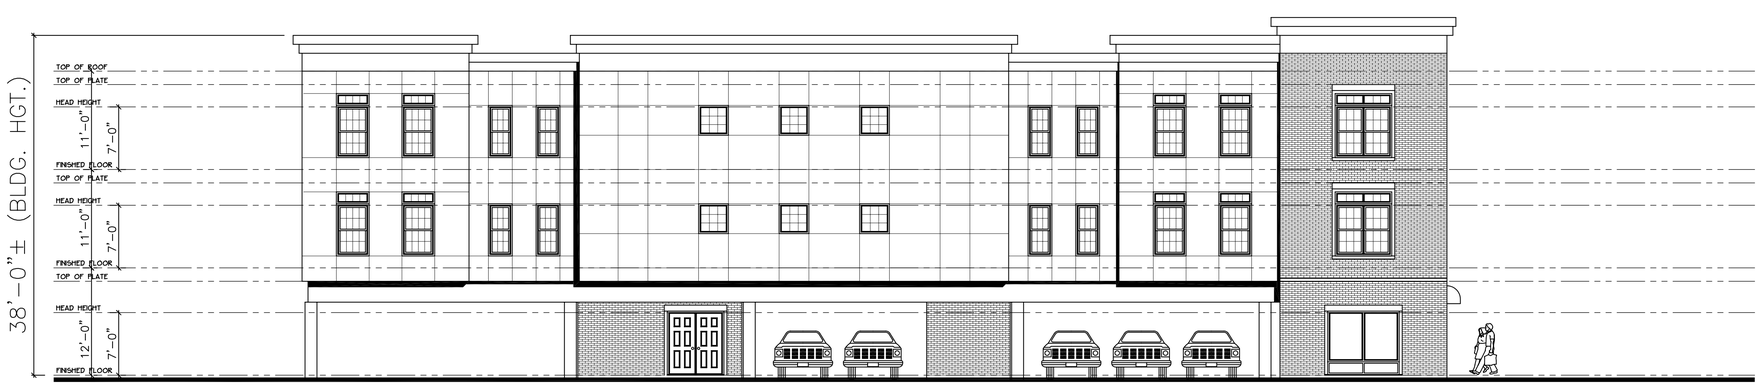

PROPOSED SIDE ELEVATION

SCALE: 1/8" = 1'-0"

FOR PLANNING BOARD
OR BOARD OF ADJUSTMENT
ONLY. NOT TO BE USED
FOR CONSTRUCTION PERMIT.

REVISED 02-27-20 – REVISED PARKING DIRECTIONAL ARROWS

ELEVATIONS

A-2

Proposed Commercial Bldg:
440 NORTH AVENUE, LLC
440 NORTH AVENUE
WESTFIELD, NEW JERSEY

JAN. 17, 2020	JOB#: 2009/130.00
2 OF 2	DRAWN BY: DES

(908) 561-5560

ROGER C. WINKLE, A.I.A.
ARCHITECT

interiors
architecture

947 Park Avenue • Plainfield • NJ 07060 • FAX 561-5155

ROGER C. WINKLE – ARCHITECT

947 PARK AVENUE
PLAINFIELD, NJ 07060

(908) 561-5560 FAX (908) 561-5155

Roger C. Winkle, AIA • N.J. LIC#. 07971 • Architect
N.Y. LIC#. 019856 • PENN. LIC#. RA-011695-B