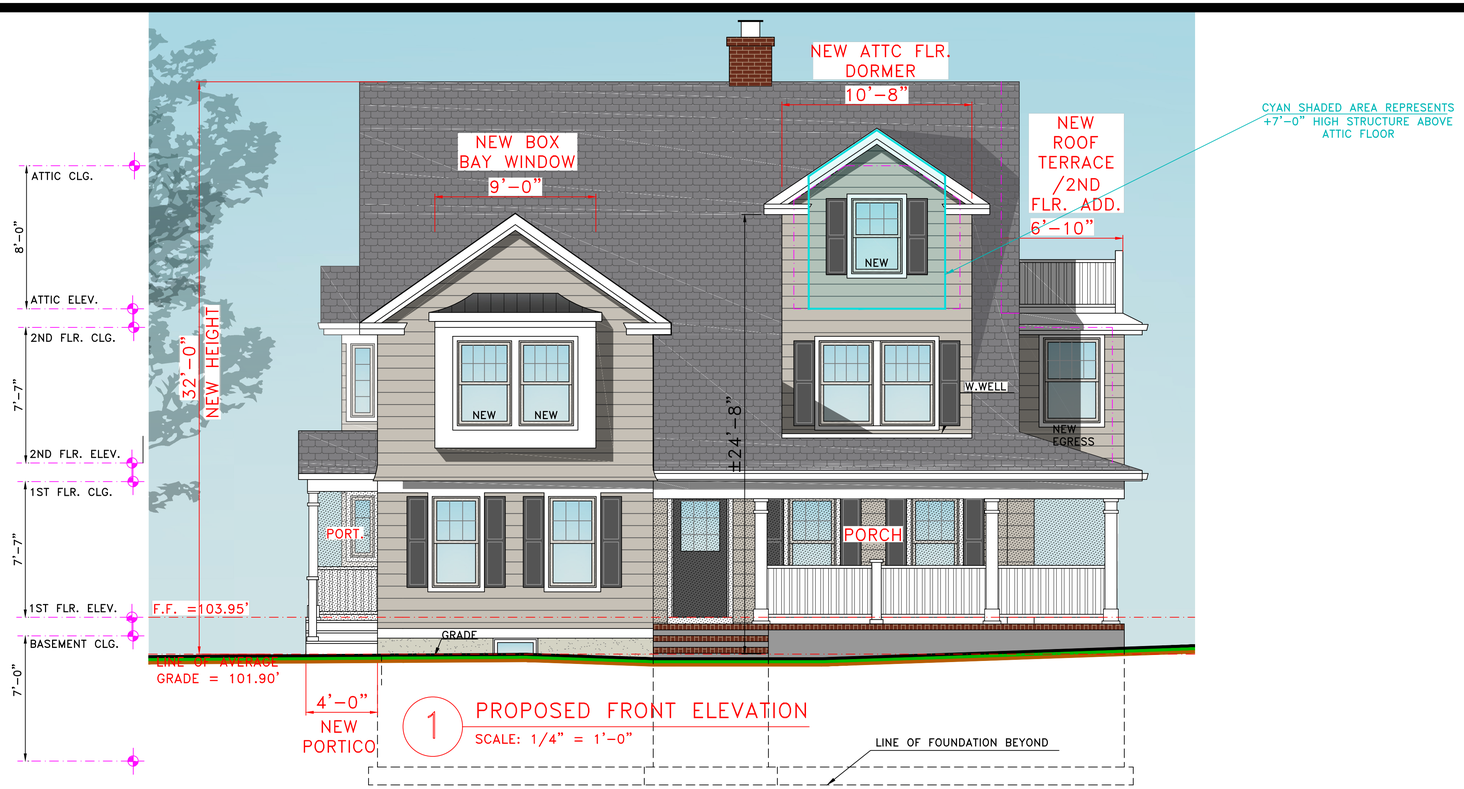

1 PROPOSED FRONT ELEVATION
SCALE: 1/4" = 1'-0"

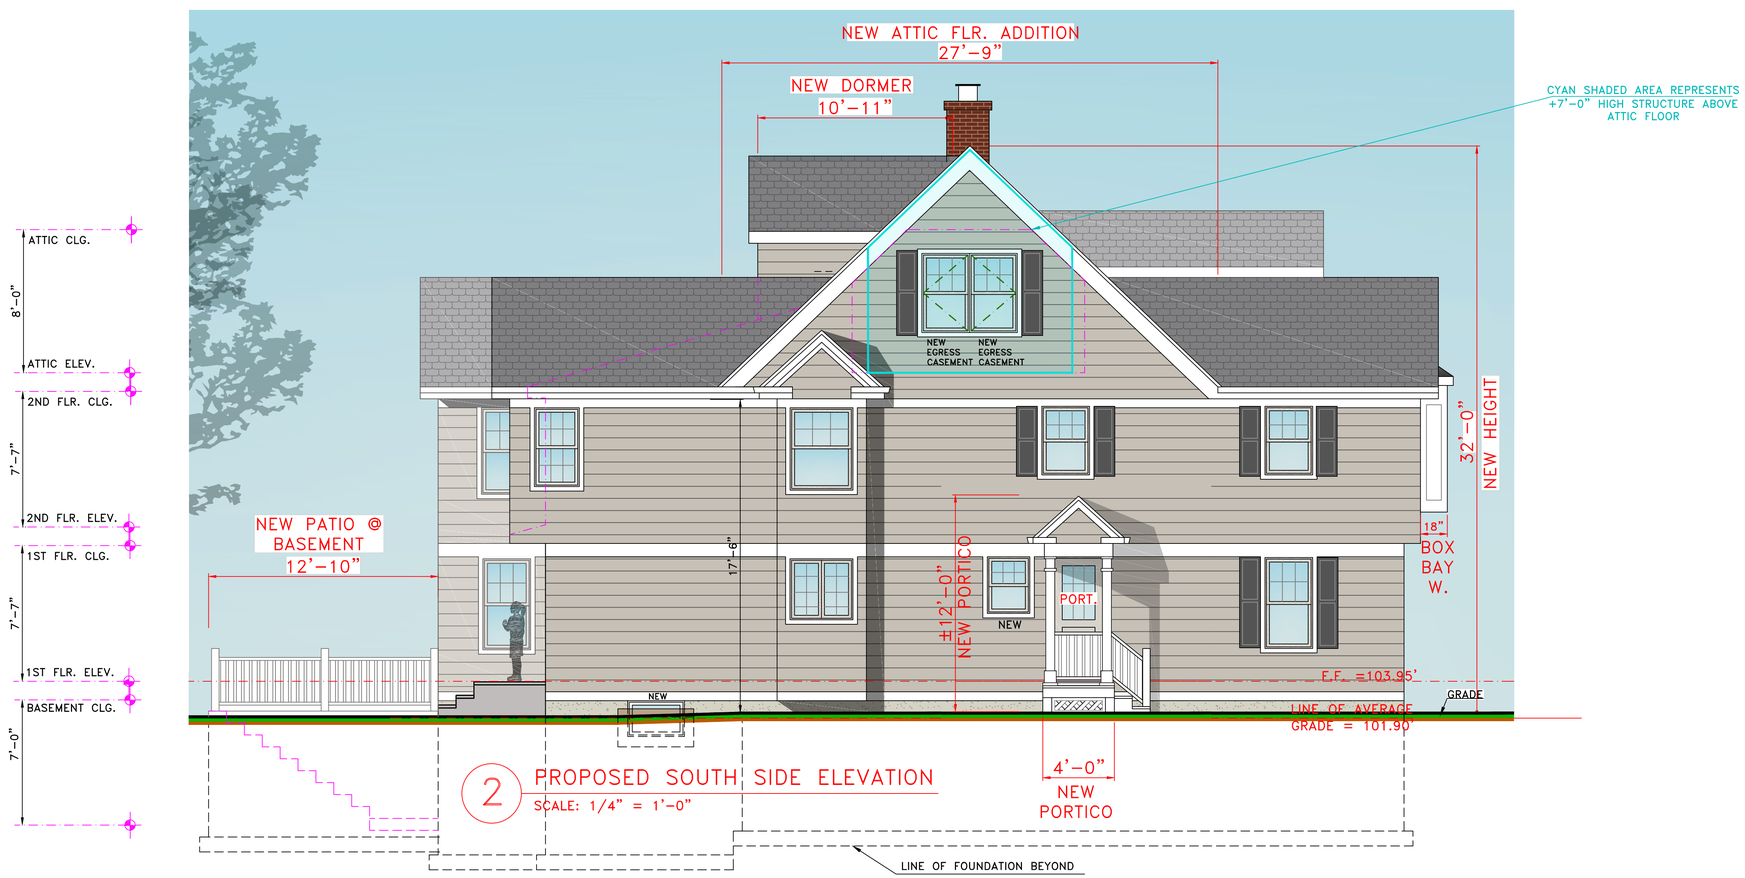

2 PROPOSED SOUTH SIDE ELEVATION
SCALE: 1/4" = 1'-0"

DRAWING INDEX

- A1 PROPOSED ELEVATIONS
- A2 PROPOSED ELEVATIONS
- A3 PROPOSED FLOOR PLANS
- A4 PROPOSED FLOOR PLANS
- SP1 EXISTING & PROPOSED SITE PLANS
- EX1 EXISTING FLOOR PLANS AND ELEVATIONS
- PH1 EXISTING PHOTOS

*NOTE: ALL WINDOWS AND DOORS NOT LABELED ARE EXISTING TO REMAIN.

REV.	DATE	REMARKS

ADDITION/RENOVATION TO
MAXWELL RESIDENCE
519 MOUNTAIN AVE
WESTFIELD, NJ
LOT #15, BLOCK #1110

DRAWING: PROPOSED ELEVATIONS

JOB #20008

APRIL 30,'20

A-1

FOREFRONT DESIGNS, LLC.
DAVID BAILEY ARCHITECT
225 LENOX AVENUE
WESTFIELD, N.J. 07090
(908) 789-9089