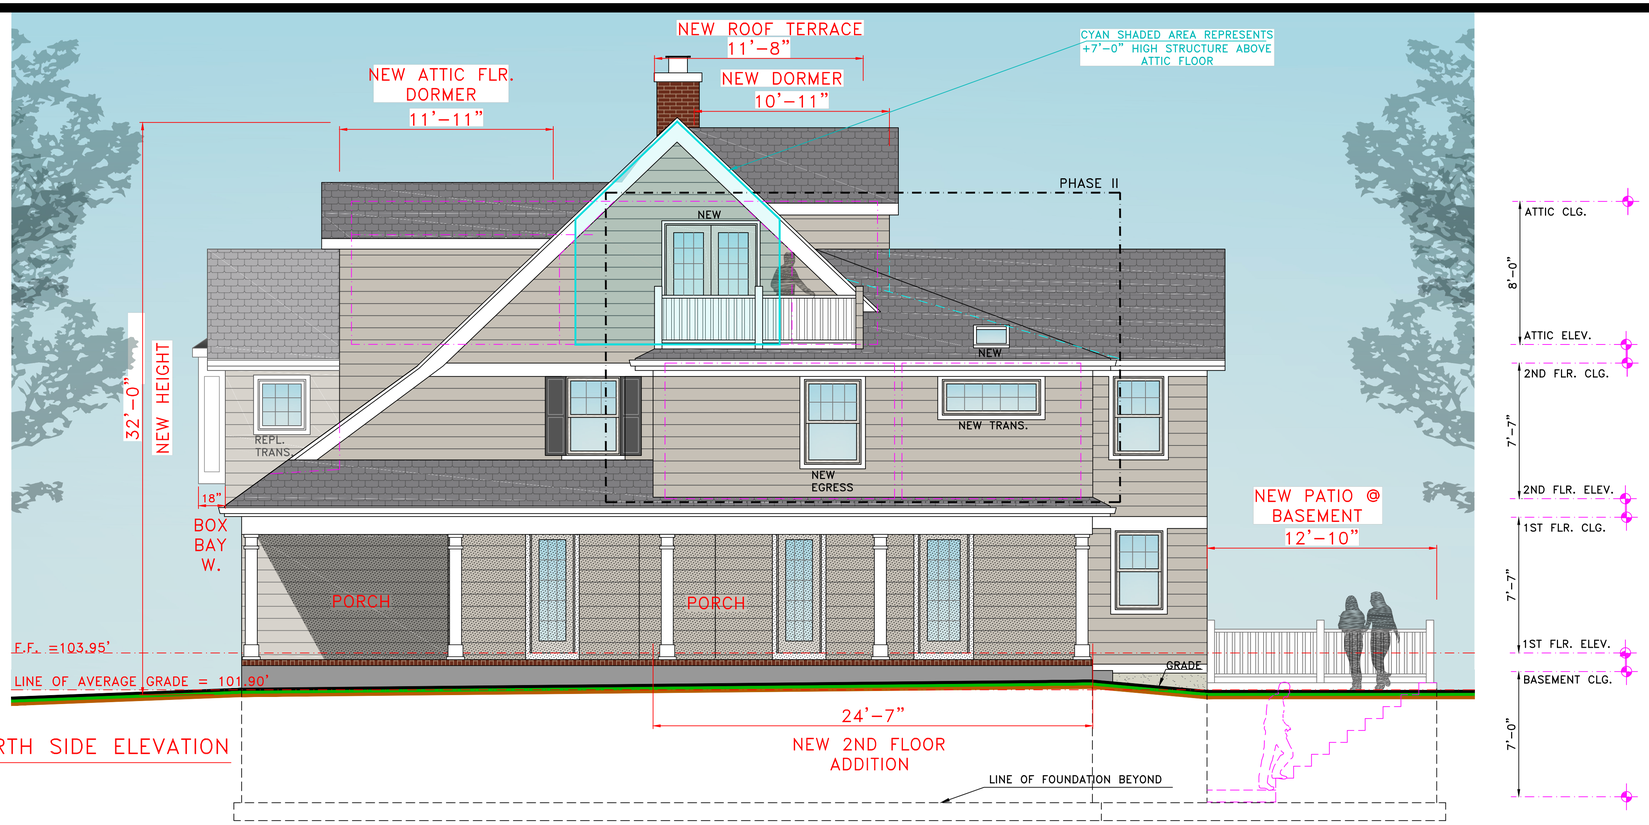

1 PROPOSED NORTH SIDE ELEVATION

SCALE: 1/4" = 1'-0"

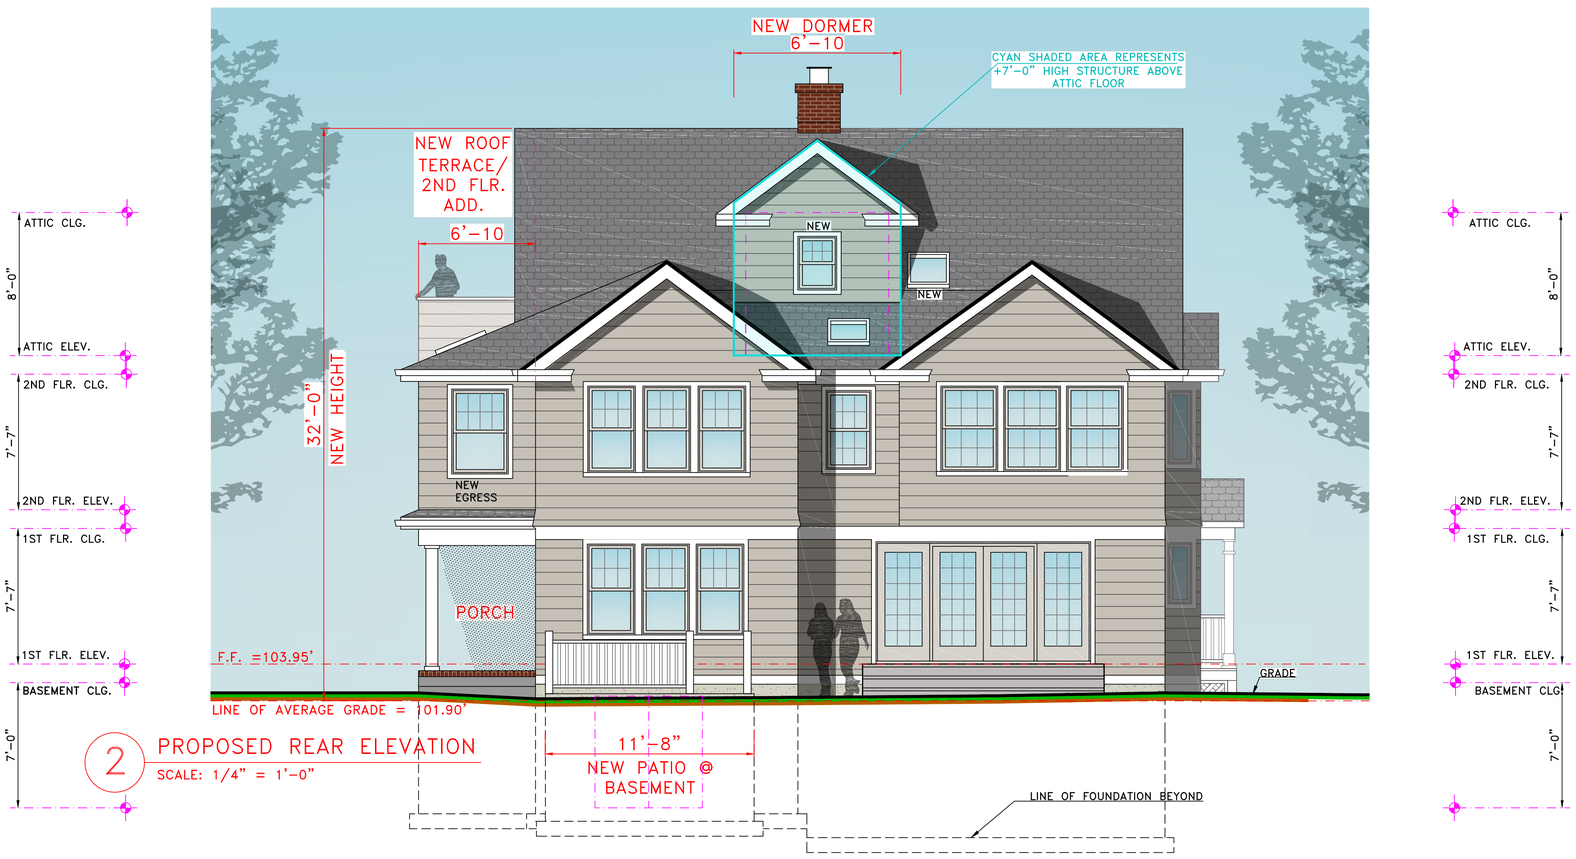

2 PROPOSED REAR ELEVATION

SCALE: 1/4" = 1'-0"

*NOTE: ALL WINDOWS AND DOORS NOT LABELED ARE EXISTING TO REMAIN.

REV.	DATE	REMARKS

ADDITION/RENOVATION TO
MAXWELL RESIDENCE
519 MOUNTAIN AVE
WESTFIELD, NJ
LOT #15, BLOCK #1110

DRAWING: PROPOSED ELEVATIONS

JOB #20008

APRIL 30,'20

A-2

FOREFRONT DESIGNS, LLC.
DAVID BAILEY ARCHITECT
225 LENOX AVENUE
WESTFIELD, N.J. 07090
(908) 789-9089