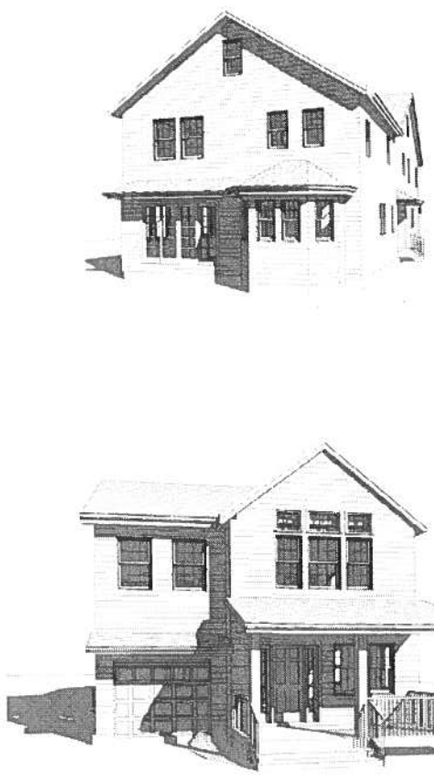

③ FRONT

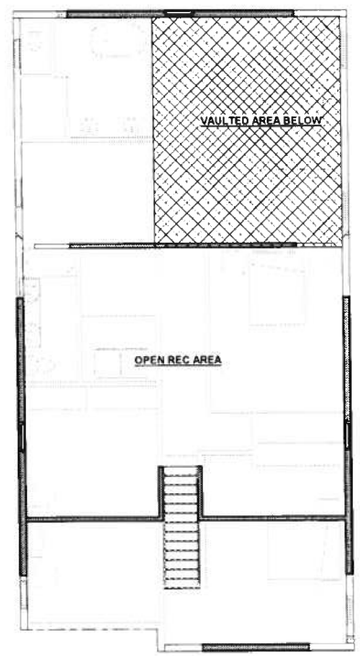

ATTIC FLOOR PLAN

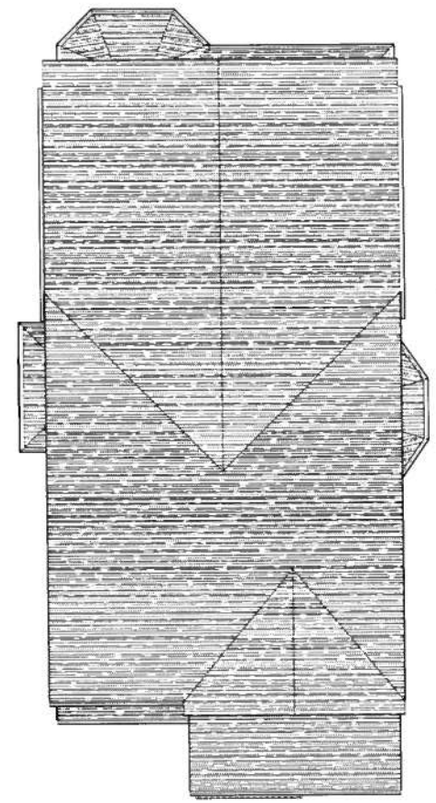

ROOF PLAN

Lazar Architecture, LLC

328 Park Avenue
Scotch Plains, NJ 07076
908.419.4801

Consultant
Address
Address
Phone
Fax
e-mail

Consultant
Address
Address
Phone
Fax
e-mail

Surname Addition & Alterations

Client Name
Project Address
City, State Zip

No.	Description	Date

Hildie Lazar, AIA
NJ LICENSE #21A03104820

THIS DRAWING IS INCOMPLETE UNLESS USED WITH ALL OTHER CONTRACT DOCUMENTS. DO NOT SCALE DRAWINGS. NOTIFY ARCHITECT OF ANY CONFLICTING OR LACKING DIMENSIONS.

ATTIC AND ROOF PLANS

Date:	Issue Date
Drawn by:	Author
Checked by:	Checker

V3

Scale: 3/16" = 1'-0"

4/14/2019 1:15 PM

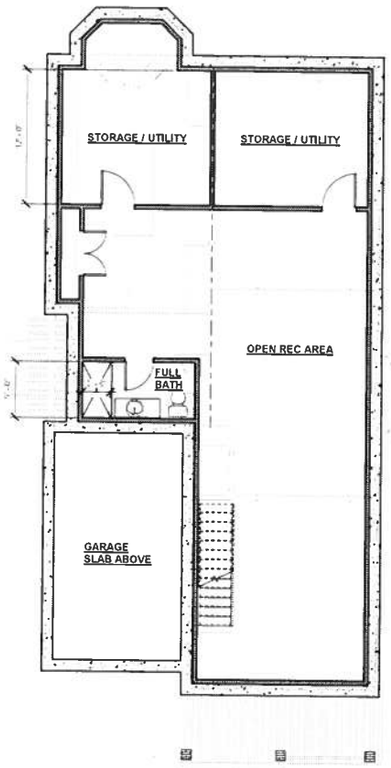

BASEMENT FLOOR PLAN

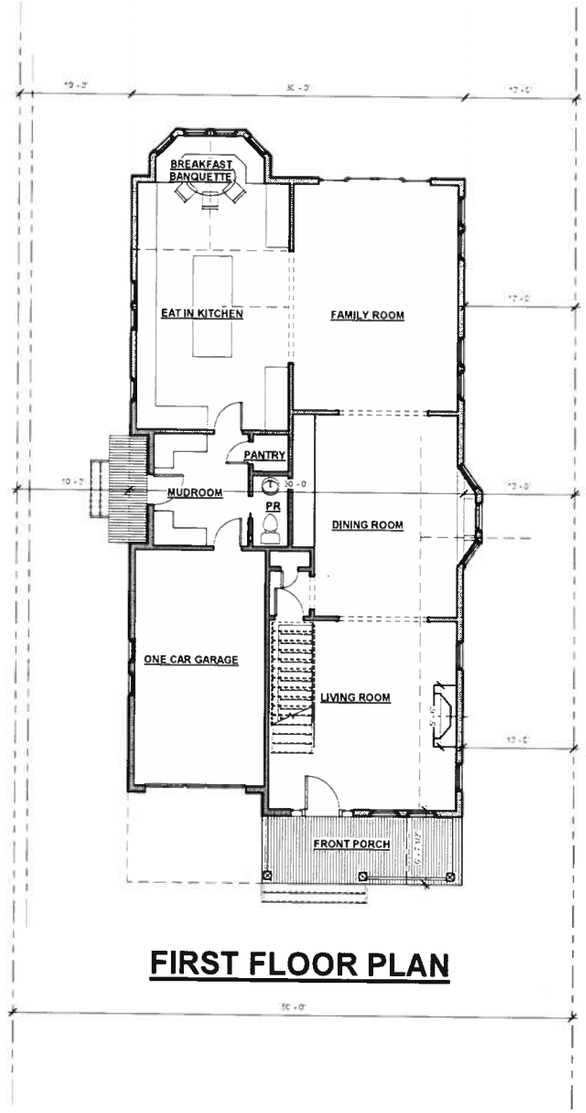

FIRST FLOOR PLAN

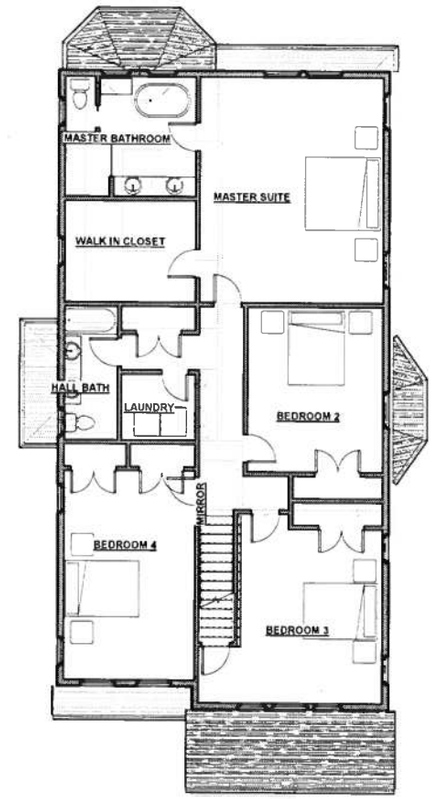

SECOND FLOOR PLAN

Lazar Architecture, LLC

328 Park Avenue
Scotch Plains, NJ 07076
908.419.4801

Consultant
Address
Address
Phone
Fax
e-mail

Consultant
Address
Address
Phone
Fax
e-mail

Surname Addition & Alterations

Client Name
Project Address
City, State Zip

No.	Description	Date

Hilde Lazar, AIA
NJ LICENSE #21AI01804800

THIS DRAWING IS INCOMPLETE UNLESS USED WITH ALL OTHER CONTRACT DOCUMENTS. DO NOT SCALE DRAWINGS. NOTIFY ARCHITECT OF ANY CONFLICTING OR LACKING DIMENSIONS.

BASEMENT 1ST 2ND FLOOR PLANS

Date	Issue Date
Drawn by	Author
Checked by	Checker

V2

Scale 3/16" = 1'-0"