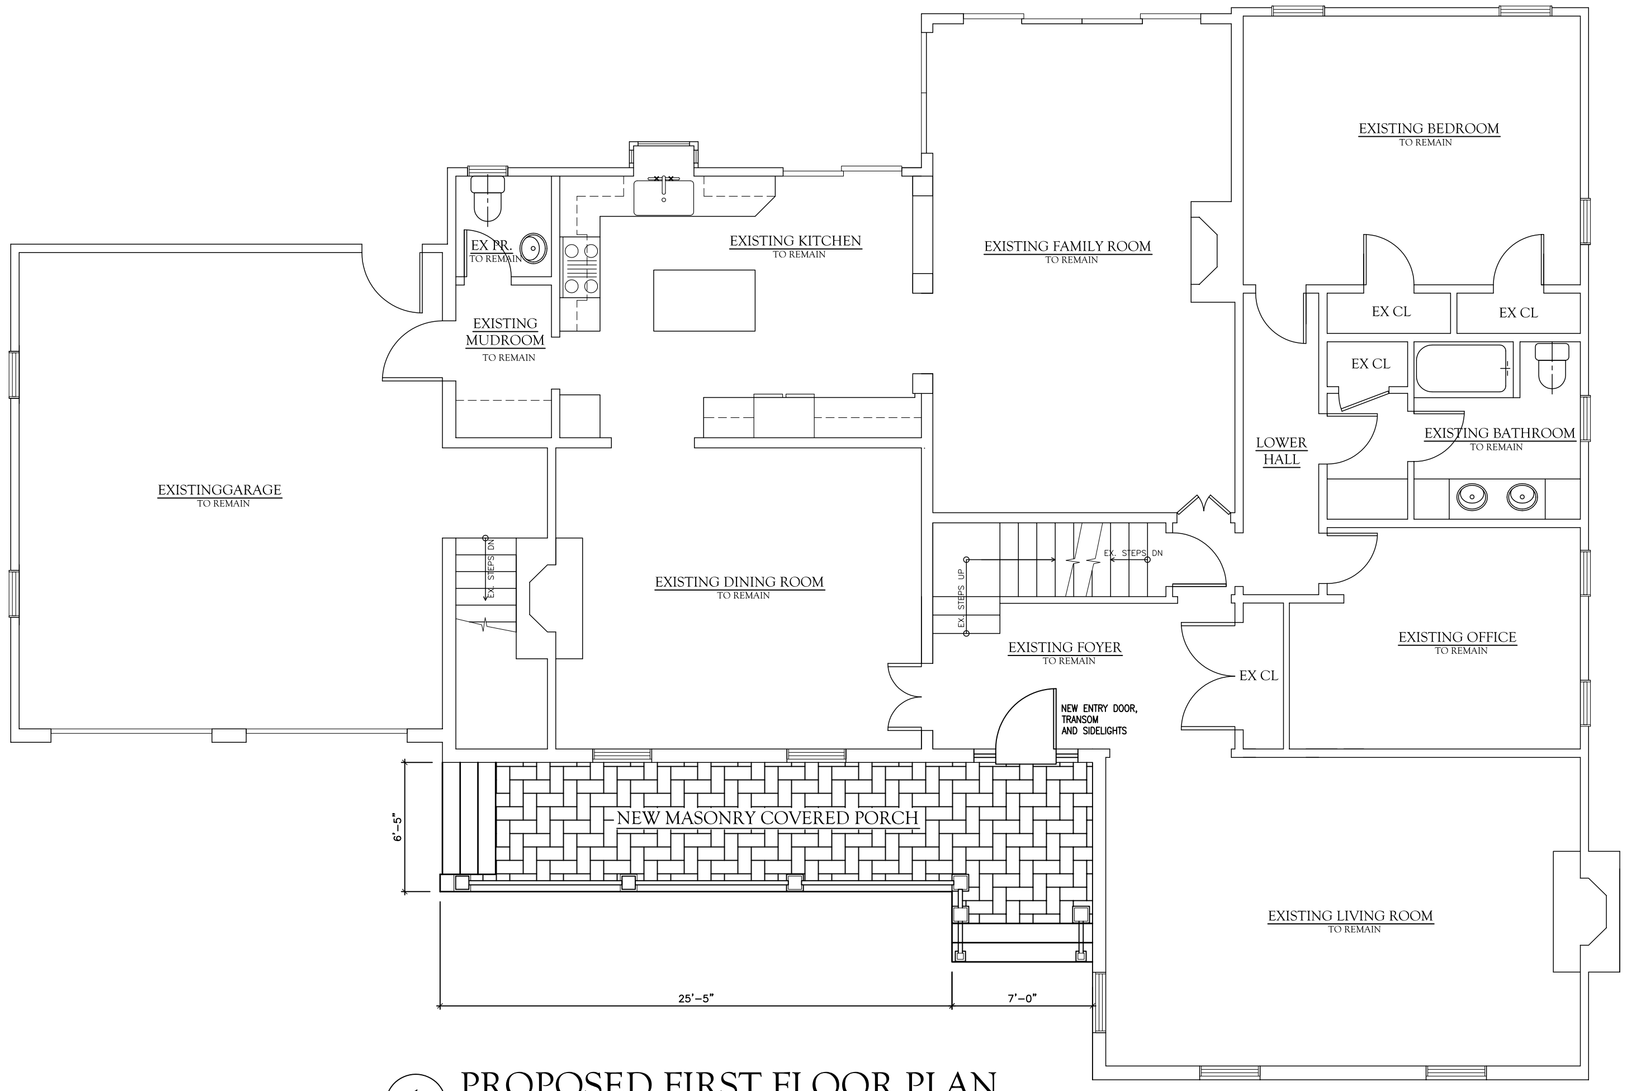

1 PROPOSED FIRST FLOOR PLAN
SCALE: 1/4" = 1'-0"

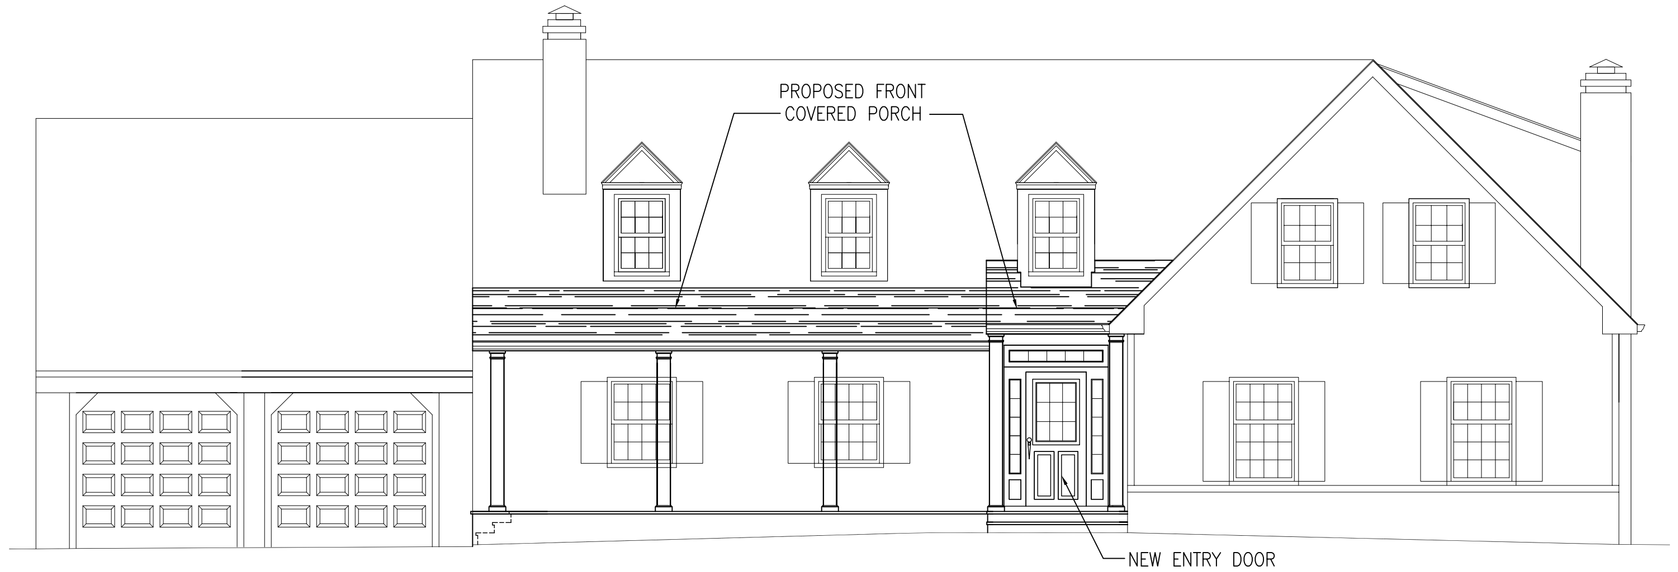

3 PROPOSED NORTH ELEVATION - FRONT
SCALE: 3/16" = 1'-0"

4 PROPOSED WEST SIDE ELEVATION - VARIANCE
SCALE: 3/16" = 1'-0"

WALL LEGEND

- NEW 2"X4" WOOD STUD WALL
- EXISTING WALL TO BE REMAIN
- EXISTING WALL TO BE REMOVED

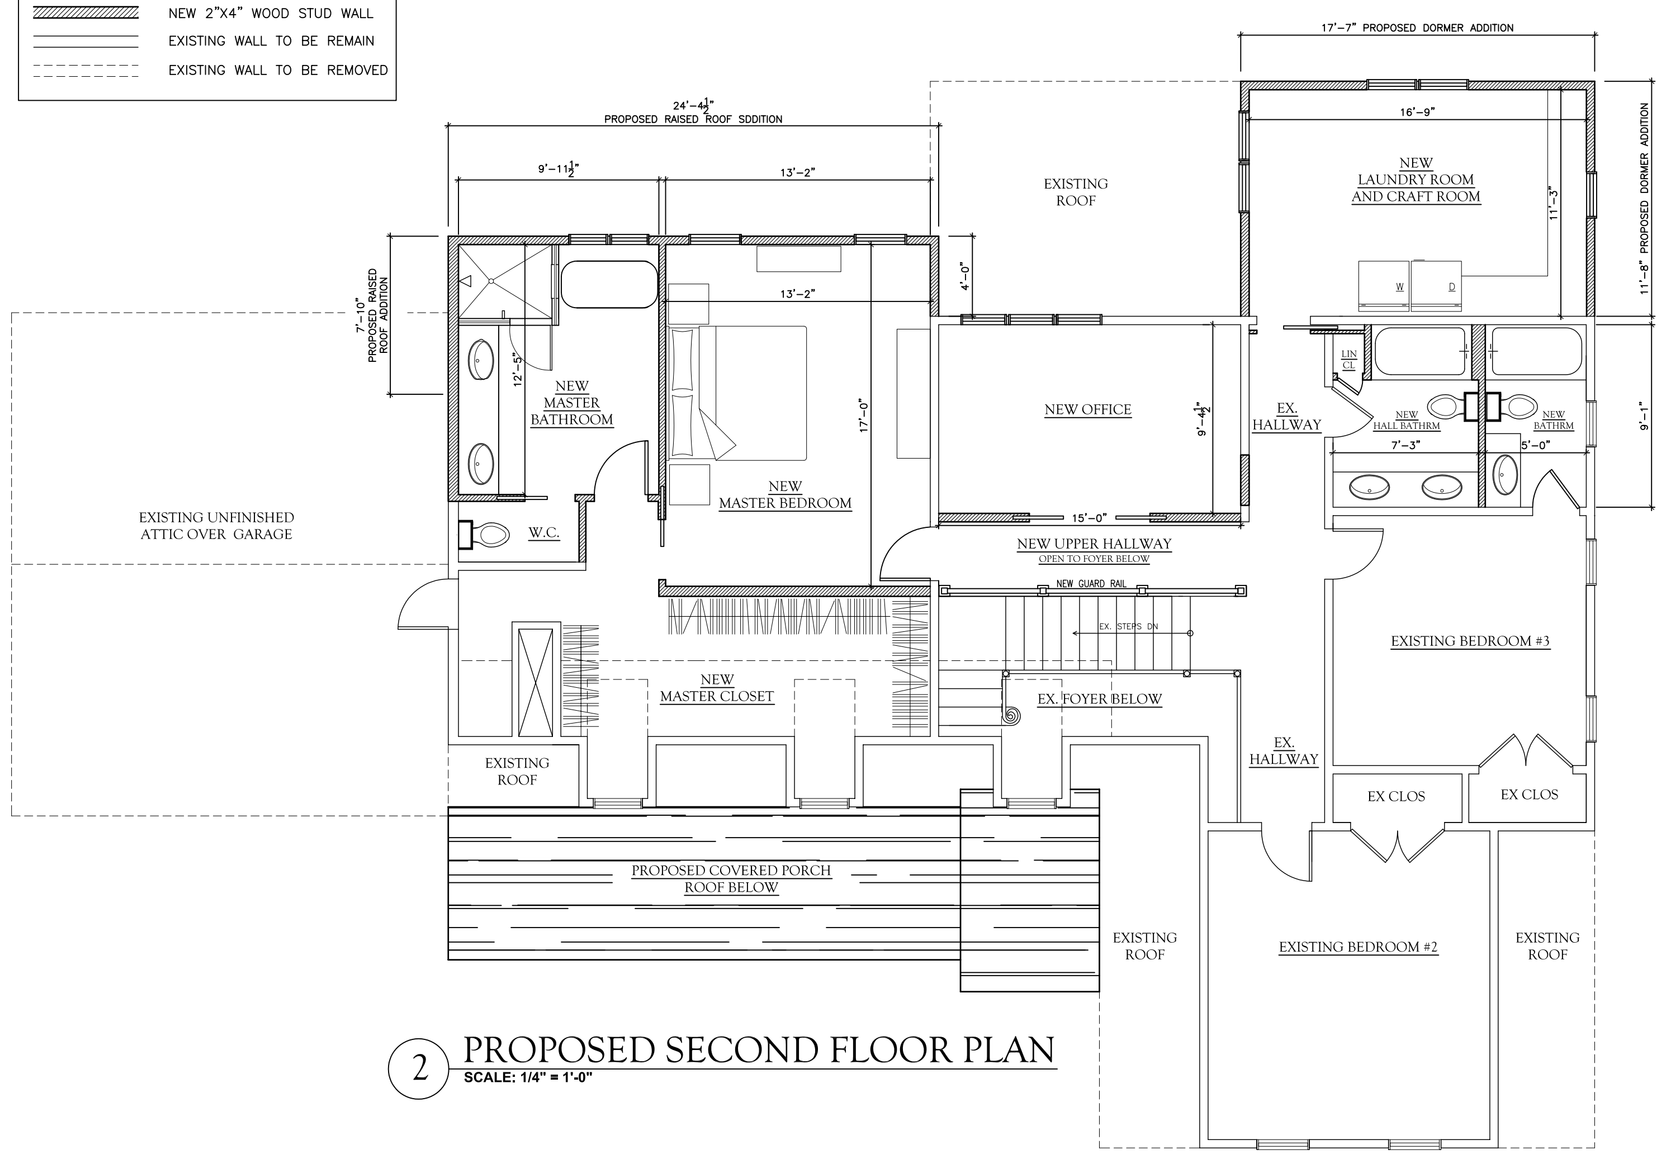

2 PROPOSED SECOND FLOOR PLAN
SCALE: 1/4" = 1'-0"

5 PROPOSED SOUTH ELEVATION - REAR
SCALE: 3/16" = 1'-0"

ADDITION AND ALTERATION

VERMA RESIDENCE

935 NEW ENGLAND DRIVE
WESTFIELD, NJ

BLOCK : 5302
LOT NO. : 15

CARMINIO
Architecture, L.L.C.

515 Coleman Place
Westfield, NJ 07090
Tel.: 908 232 3173
Fax.: 908 728 0585

Andrea Carminio, R.A.
License No.: 12893

PLANS, ELEVATIONS

DATE: FEBRUARY 28, 2020

SCALE: AS NOTED

V-2