1 PROPOSED FRONT ELEVATION

SCALE: 1/4" = 1'-0"

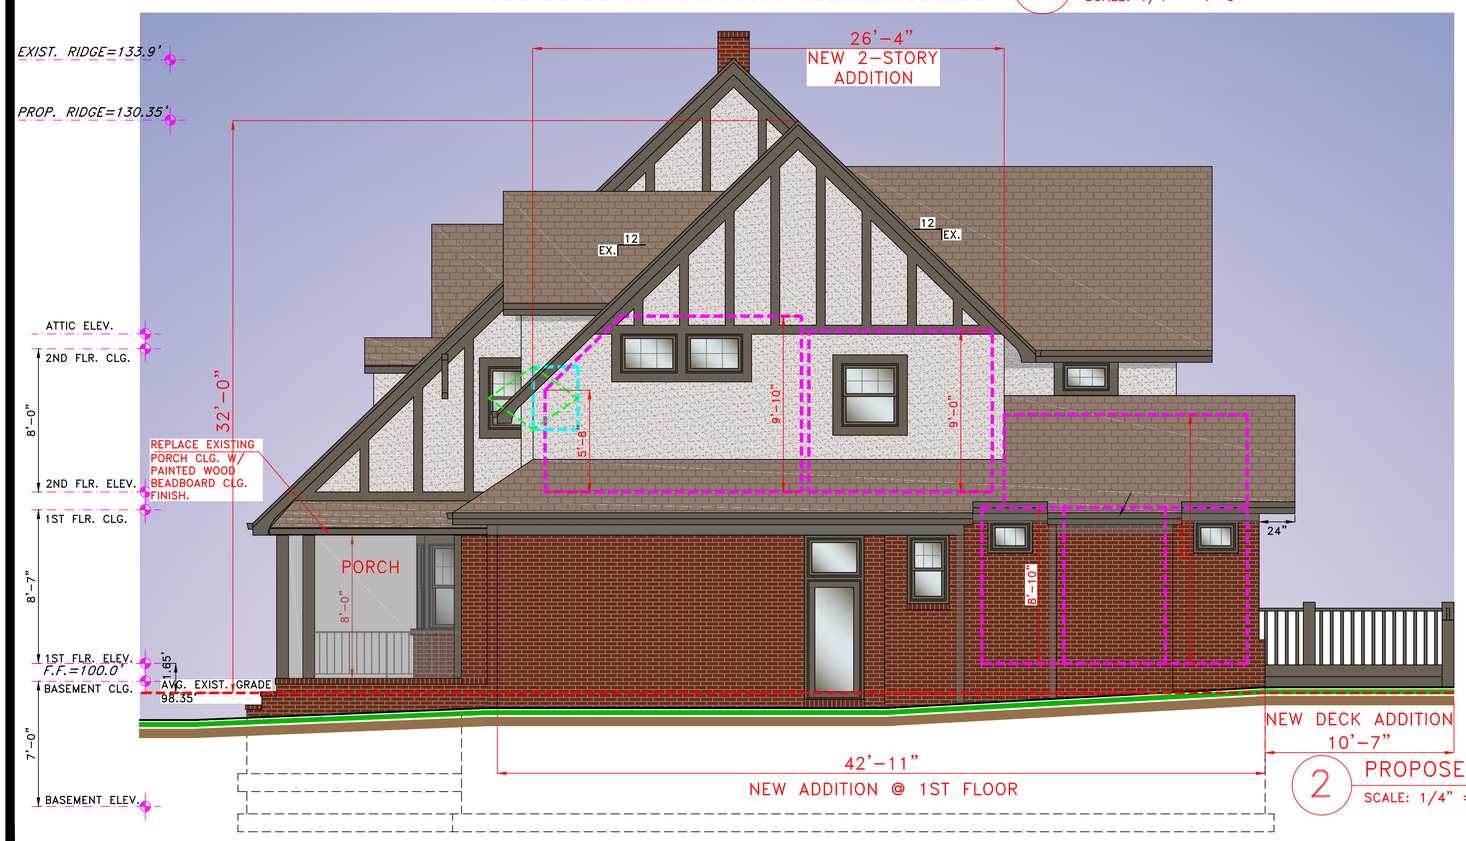

2 PROPOSED NORTH SIDE ELEVATION

SCALE: 1/4" = 1'-0"

DRAWING INDEX

- A1 PROPOSED ELEVATIONS
- A2 PROPOSED ELEVATIONS
- A3 PROPOSED FLOOR PLAN
- A4 PROPOSED FLOOR PLAN
- A5 PROPOSED FLOOR PLAN
- A6 PROPOSED FLOOR PLAN
- A7 PROPOSED ROOF PLAN
- SP1 EXISTING SITE PLAN
- SP2 PROPOSED SITE PLAN
- EX1 EXISTING PLANS & ELEVATIONS
- PH1 EXISTING FLOOR PLANS

REV.	DATE	REMARKS

ADDITION/RENOVATION OF
SCHNEIDER RESIDENCE
821 BRADFORD AVE,
WESTFIELD, NJ 07090
LOT #31, BLOCK #503

DRAWING: PROPOSED ELEVATIONS

JOB #19070

MAY 26, '20

A-1

FOREFRONT DESIGNS, LLC.

DAVID BAILEY ARCHITECT

225 LENOX AVENUE

WESTFIELD, N.J. 07090

(908) 789-9089