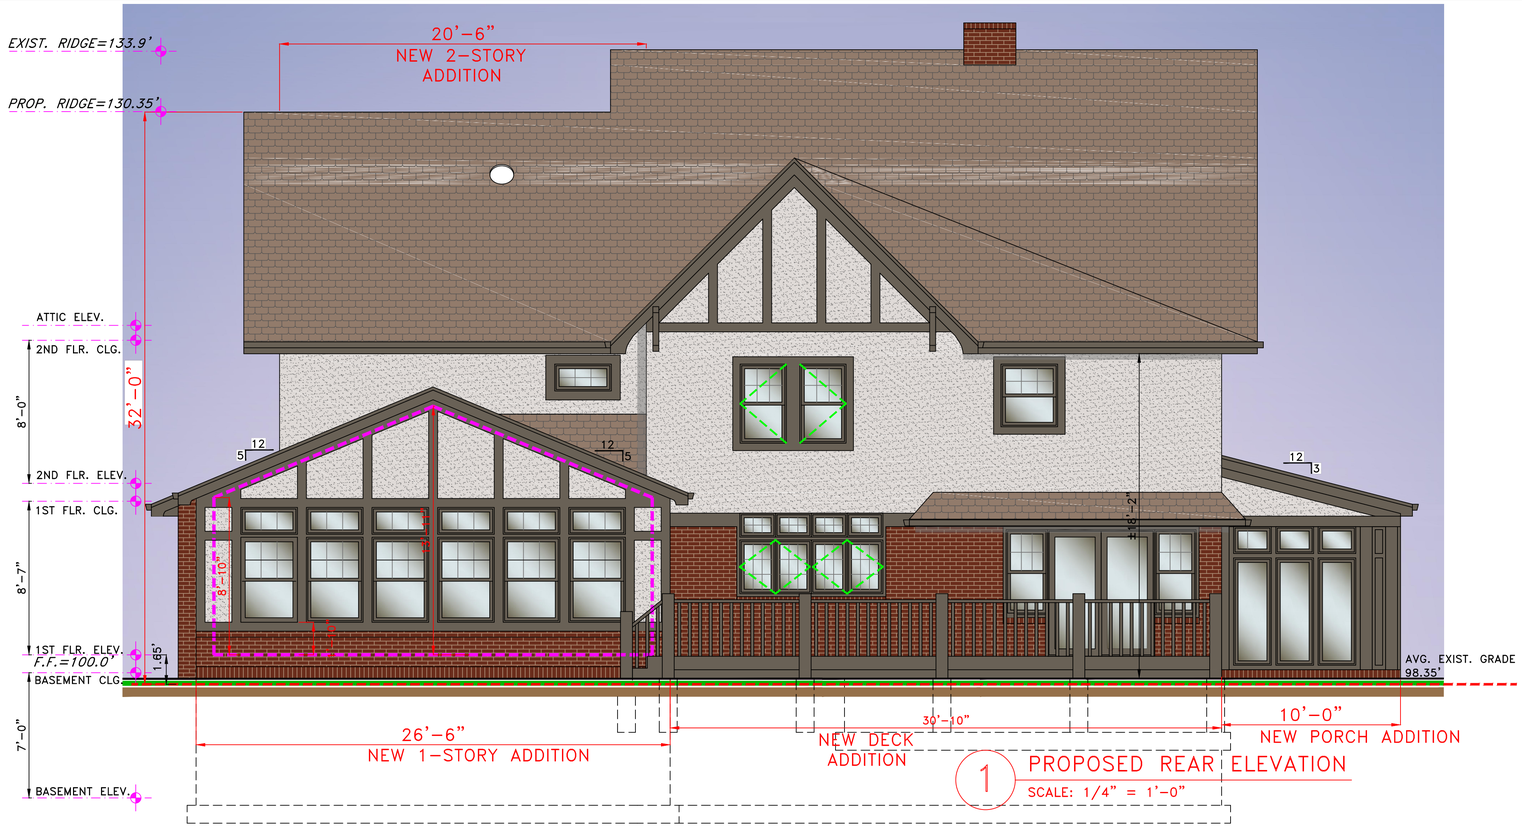

1 PROPOSED REAR ELEVATION

SCALE: 1/4" = 1'-0"

2 PROPOSED SOUTH SIDE ELEVATION

SCALE: 1/4" = 1'-0"

REV.	DATE	REMARKS

ADDITION/RENOVATION OF
SCHNEIDER RESIDENCE
821 BRADFORD AVE,
WESTFIELD, NJ 07090
LOT #31, BLOCK #503

DRAWING: PROPOSED ELEVATIONS

JOB #19070

MAY 26, '20

A-2

FOREFRONT DESIGNS, LLC.
DAVID BAILEY ARCHITECT
225 LENOX AVENUE
WESTFIELD, N.J. 07090
(908) 789-9089