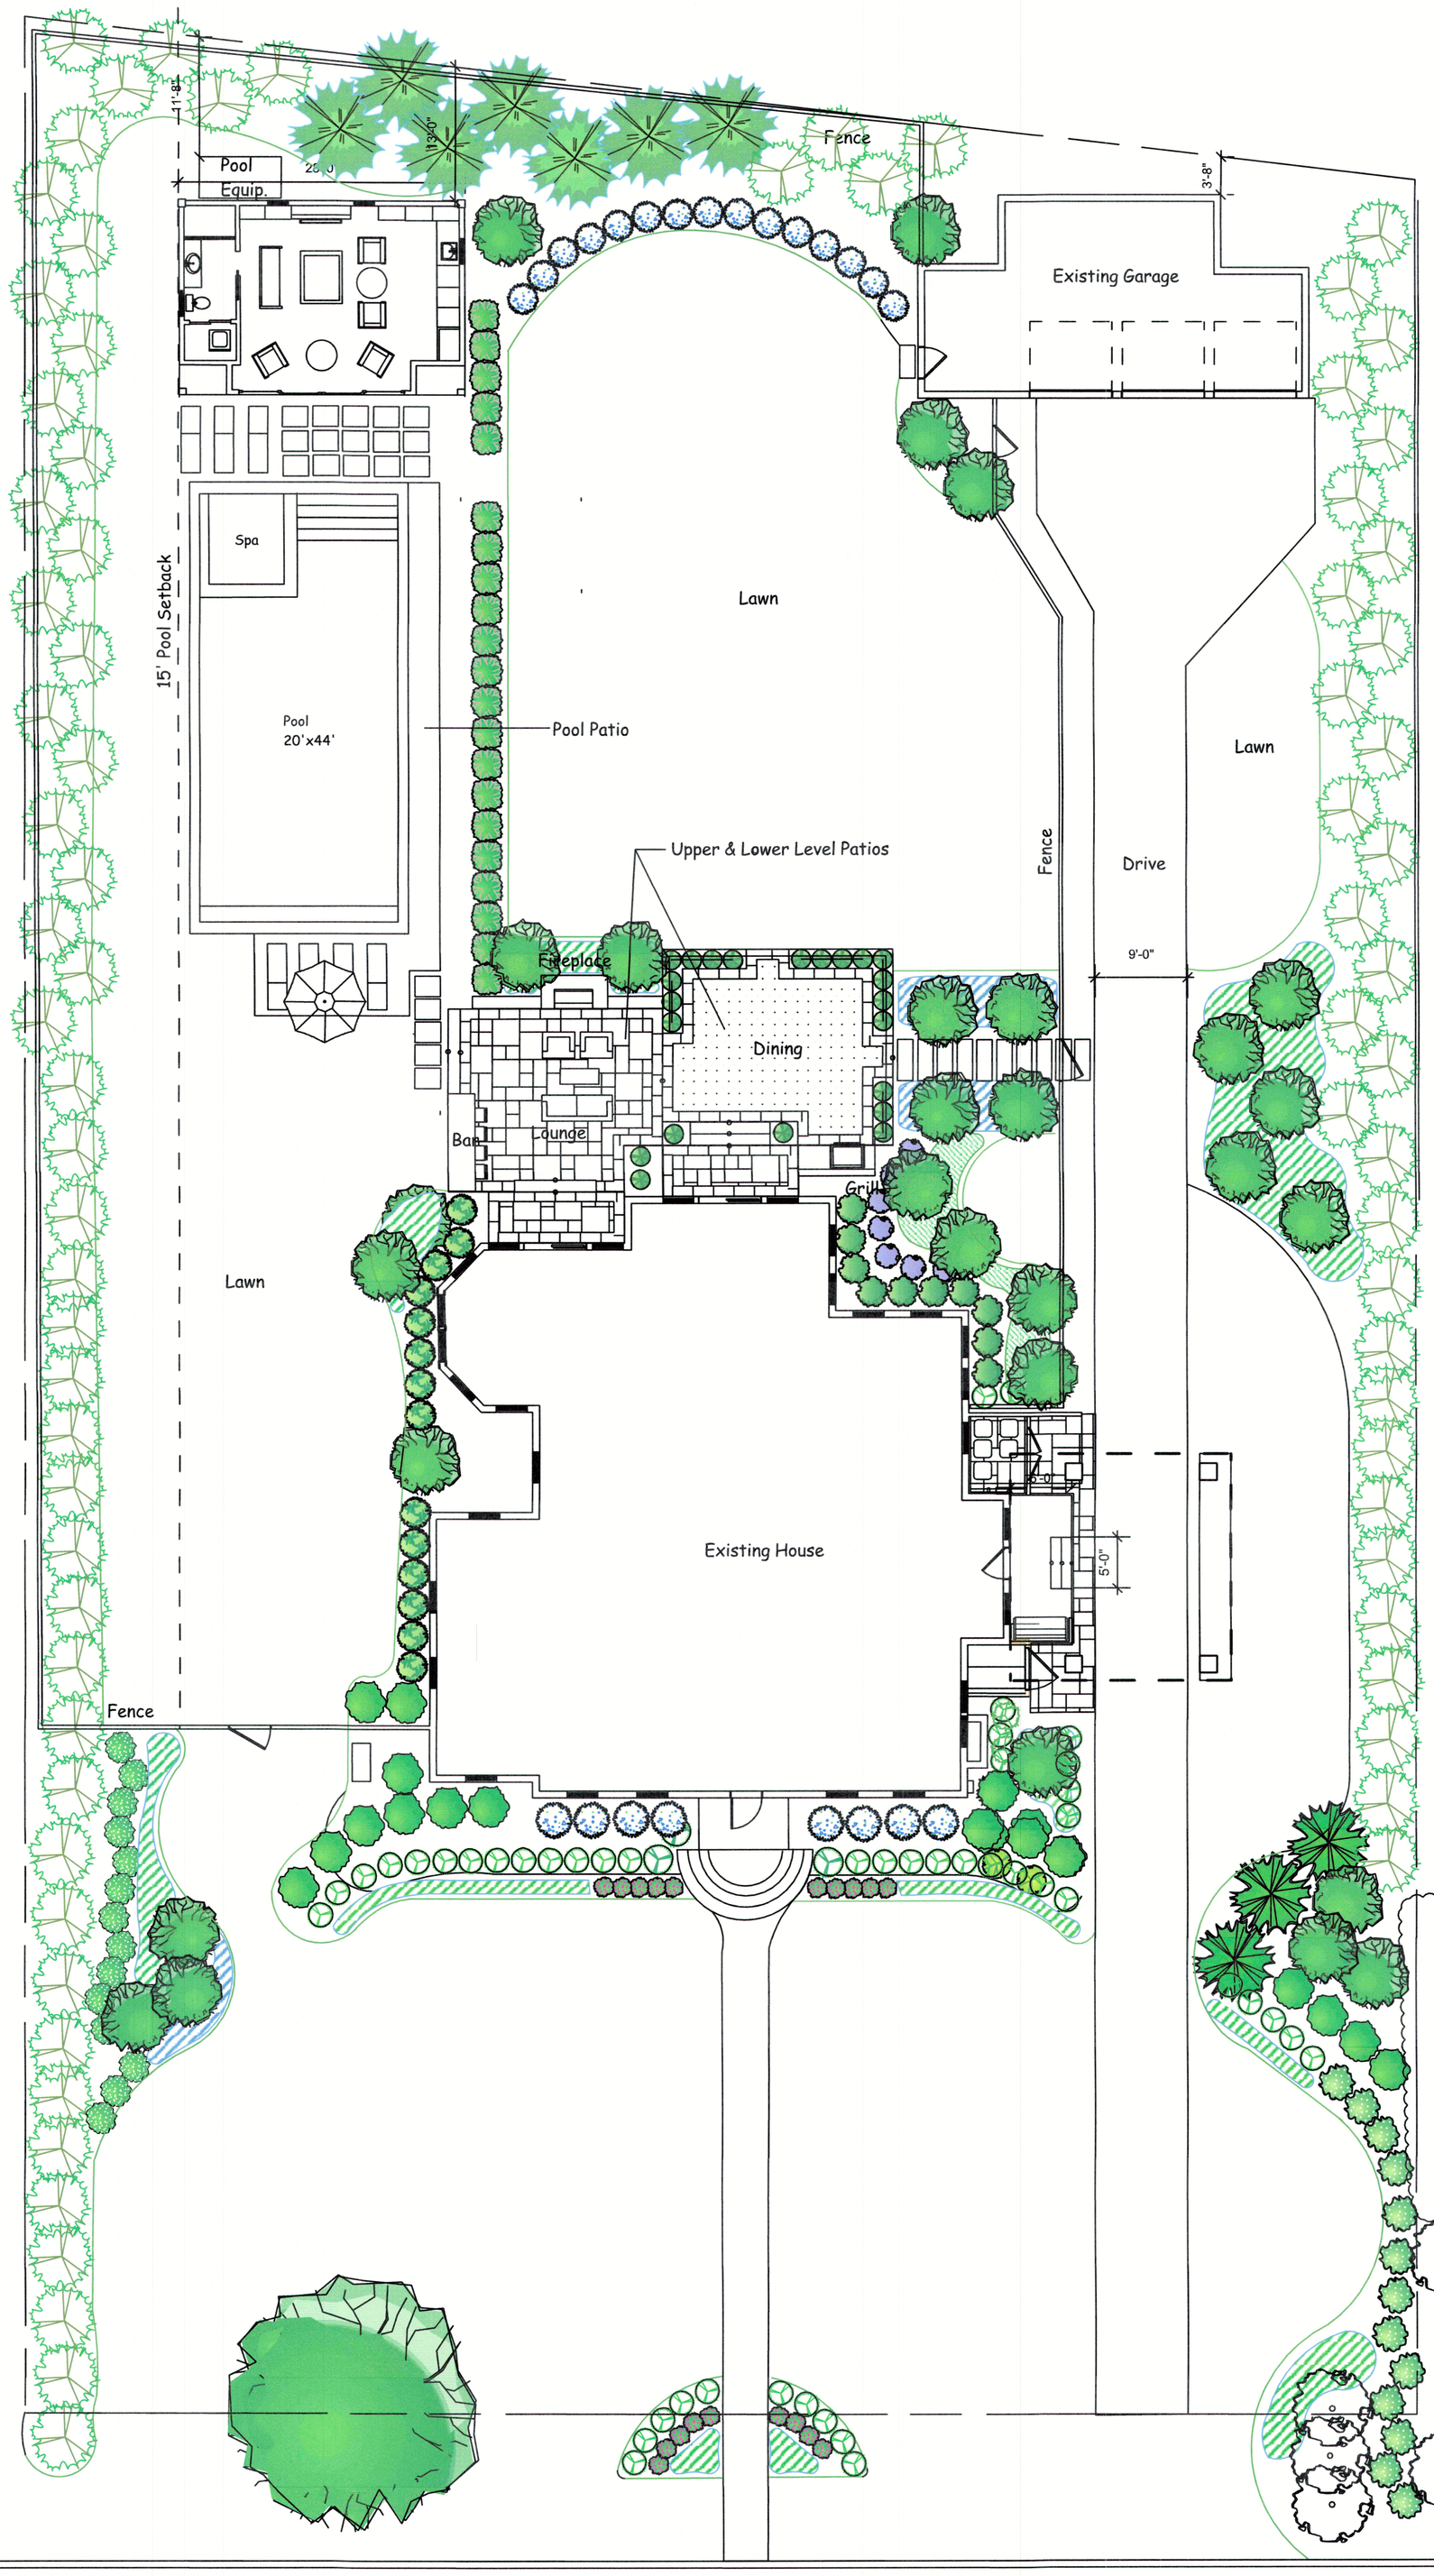

SCAPE-ABILITIES

Scape-Abilties
2470 Plainfield Avenue
Scotch Plains, NJ 07076

NJ Licensed Landscape Architect
#AS001144 Kara Muscarella
NJ Irrigation Contractor
#0022917

Revision:

Date: 6/15/2020

Project Title:

Flood Residence
745 Highland Avenue
Westfield, NJ

Drawing Title:

Planting Plan

Scale:

Drawing No:

P-1