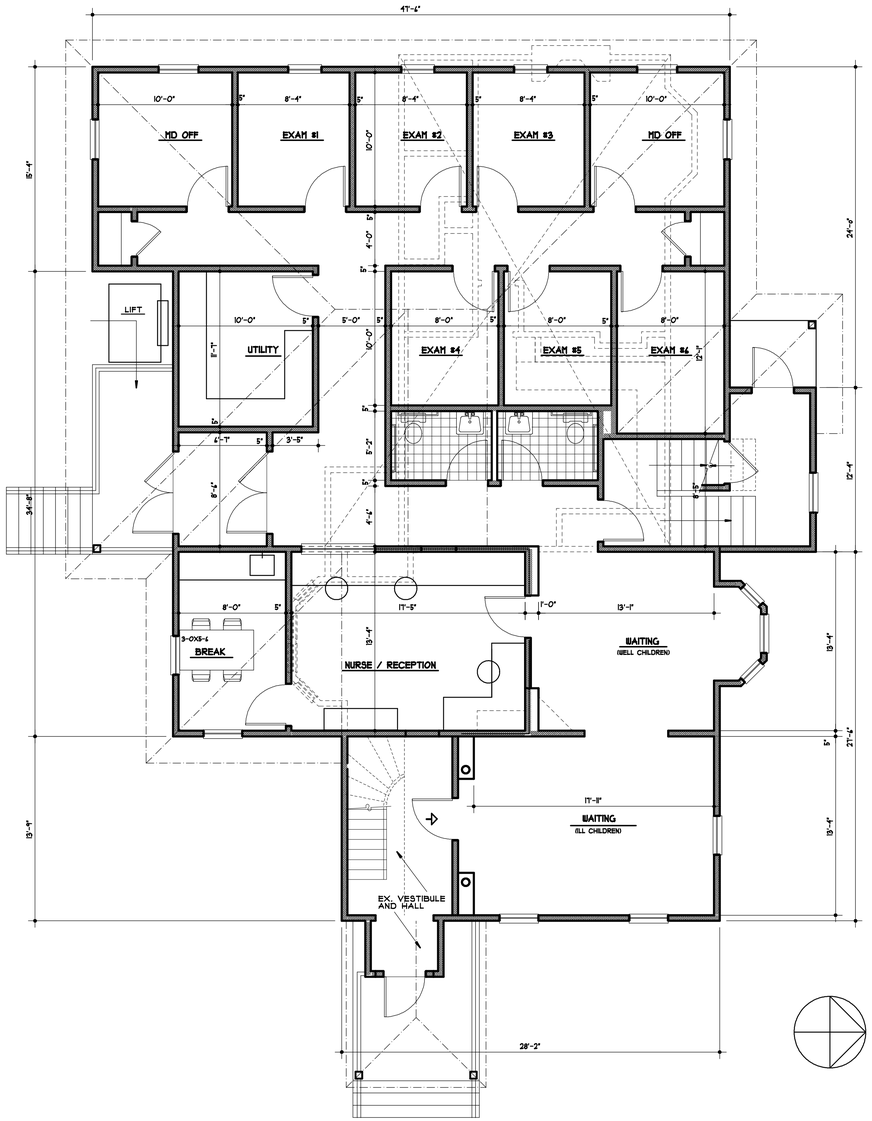

MEDICAL OFFICE-ALL EXISTING

FIRST FLOOR PLAN

3/16" = 1'-0"

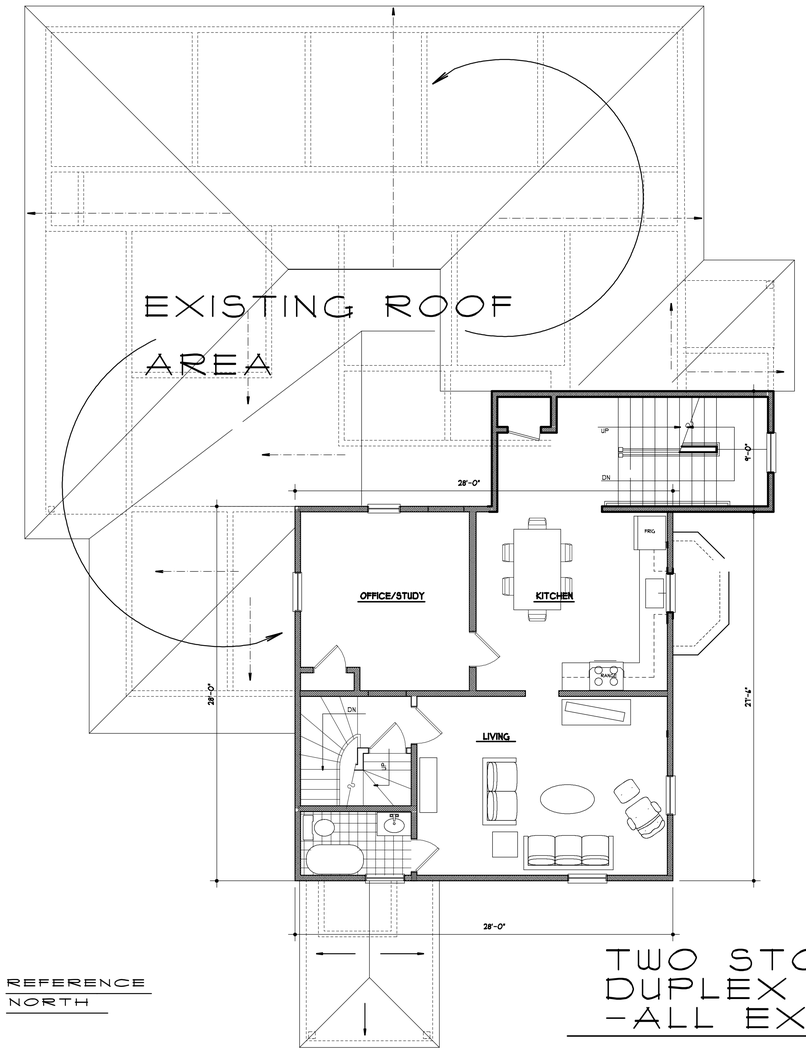

SECOND FLOOR PLAN

3/16" = 1'-0"

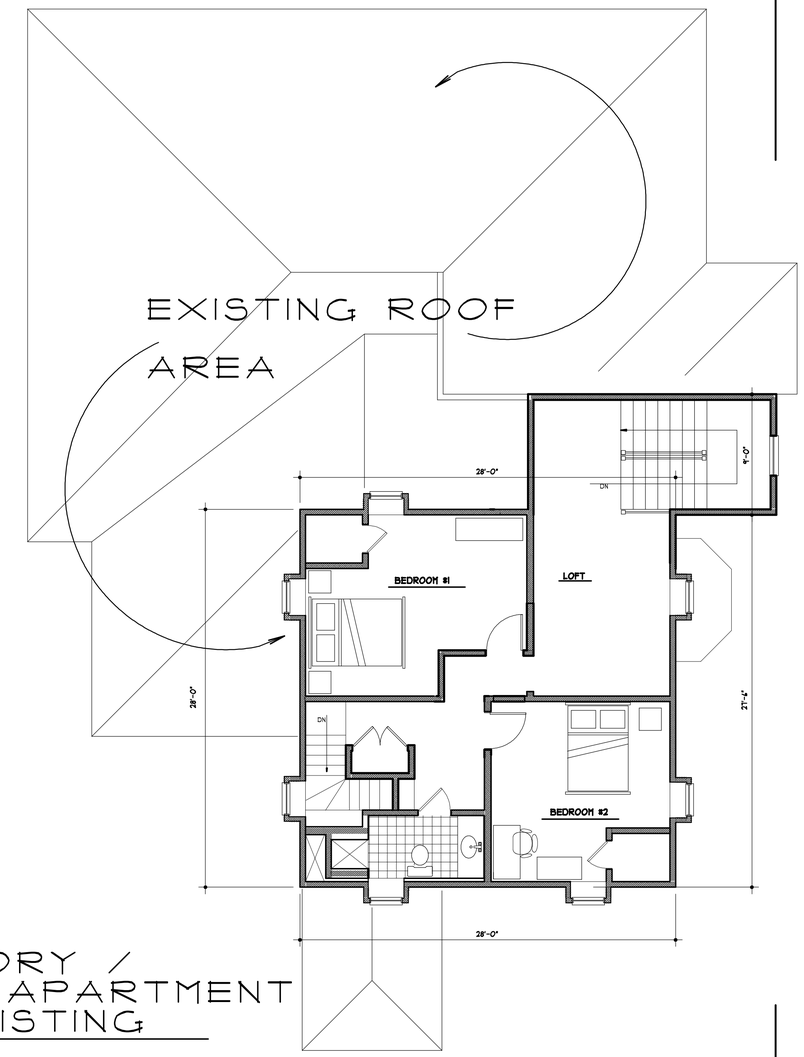

THIRD FLOOR PLAN

3/16 = 1'-0"

REFERENCE
NORTH

TWO STORY /
DUPLEX APARTMENT
-ALL EXISTING

MUNICIPAL BOARD CHAIRMAN DATE

MUNICIPAL BOARD SECRETARY DATE

TOWN ENGINEER DATE

PRELIMINARY AND FINAL SITE PLAN

570 WESTFIELD AVENUE LLC
PROPOSED BSMNT ACCESSORY USE

570 WESTFIELD AVENUE
WESTFIELD, NJ 07090

LOT 14
BLOCK 3010

ROBERT ALGARIN
ARCHITECT
225 LENOX AVENUE
WESTFIELD, NJ 07090
PHONE: 908 232 2225
FAX: 908 753 0235
www.robertalgarinarchitect.com

SEAL:

NJ LIC. NO. 09949

DRAWN BY: X

DATE: 01/09/20

DRAWING NO. A-2

2 OF 3