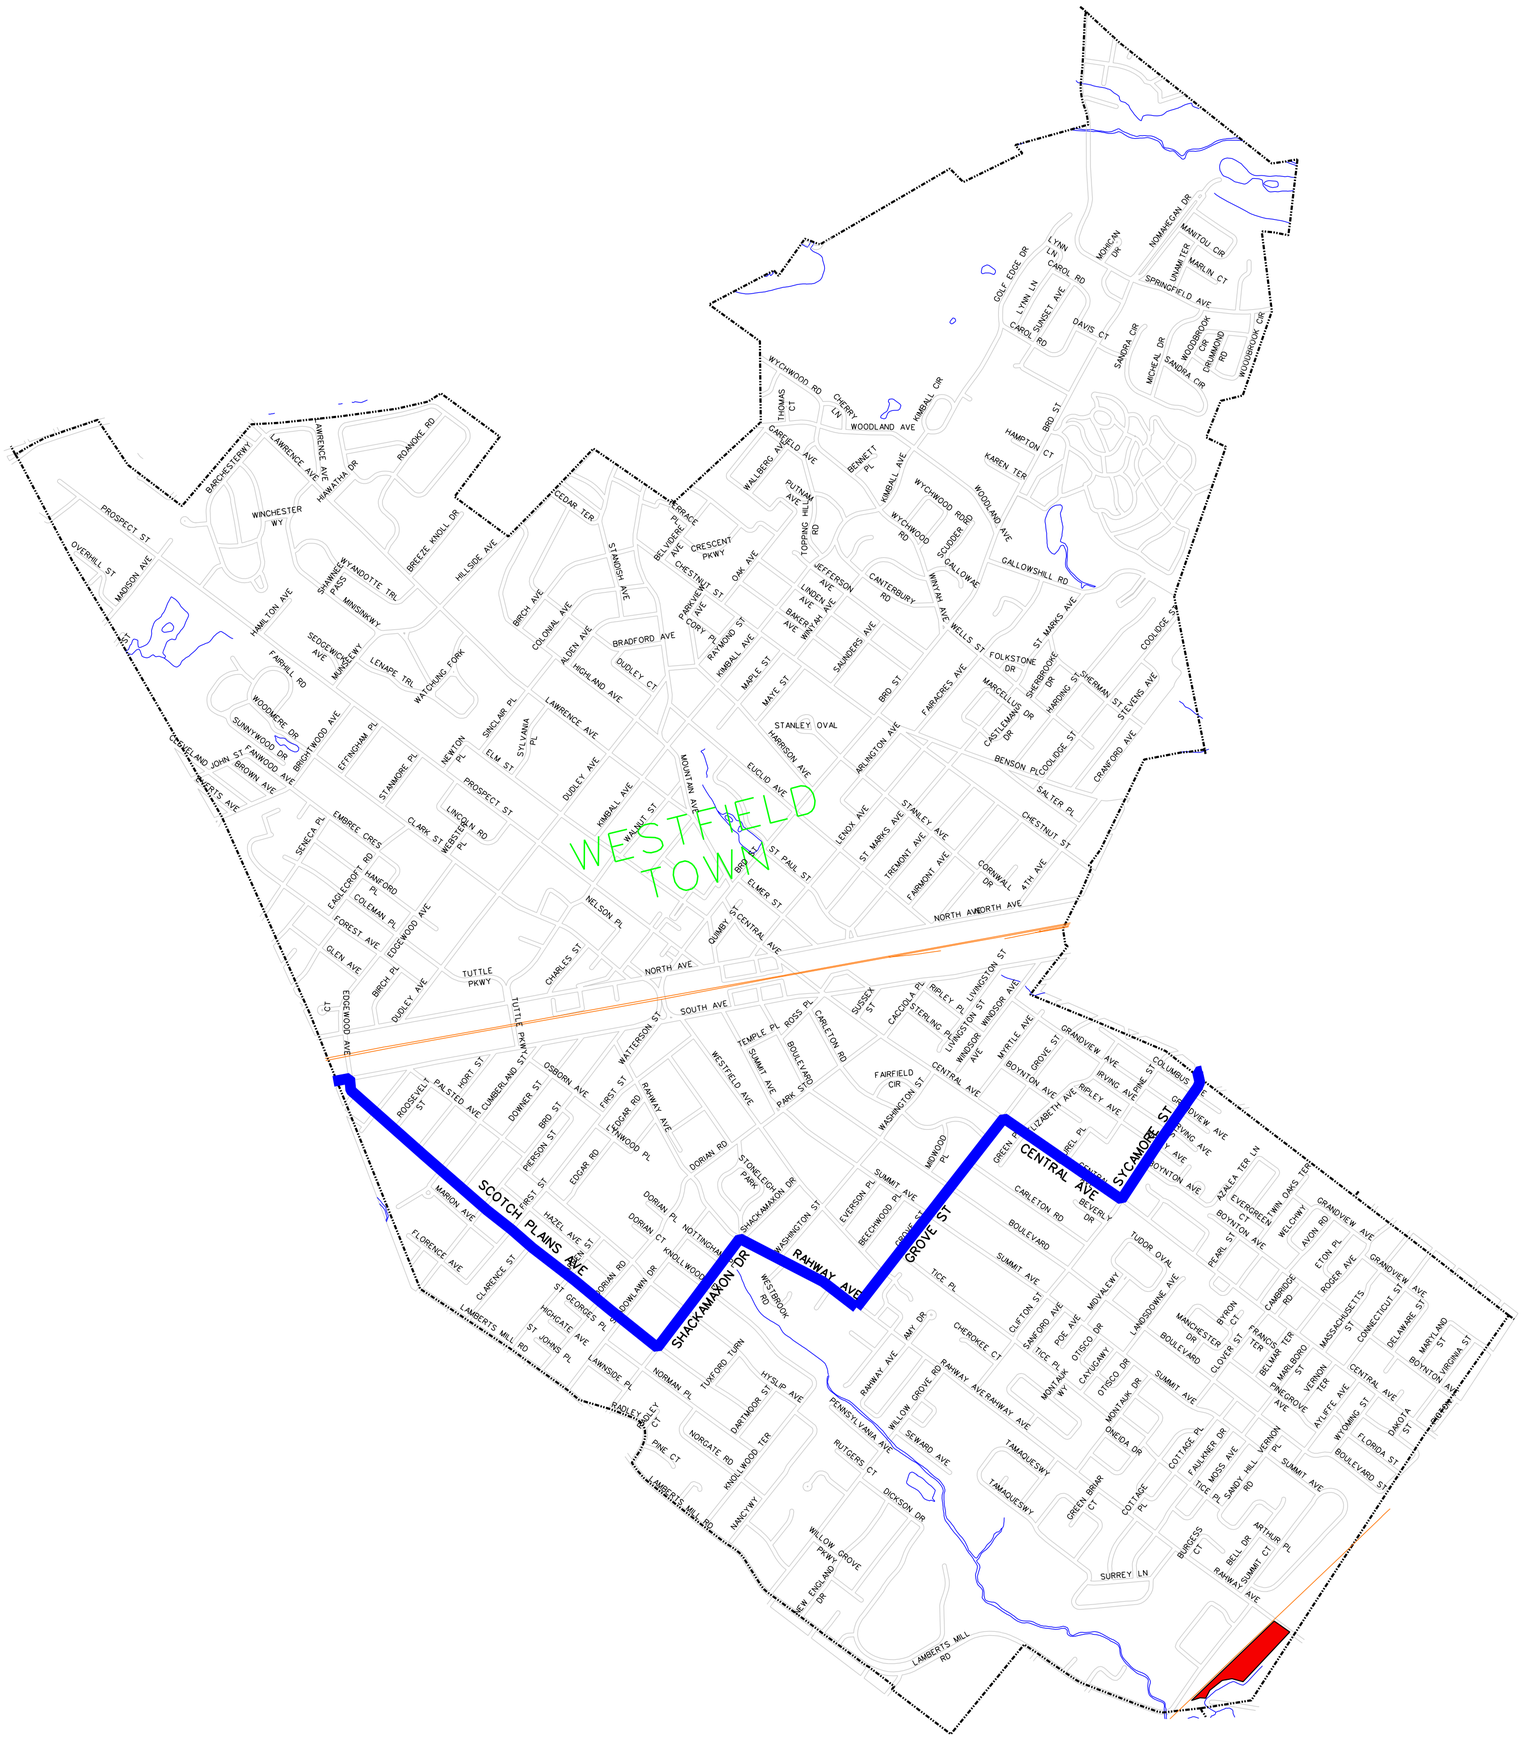

PSE&G

SUBJECT:
Proposed 69KV Line

REVISED BY	DATE

LOCATION:
WESTFIELD TWP

LEGEND:

OVERHEAD

UNDERGROUND

DRAWN BY	CHECKED BY	APPROVED BY	REFERENCE
N. MANZO			
DATE	**SCALE**	**TITLE**	**SHEET NUMBER**
1/28/2019	1" =		OF