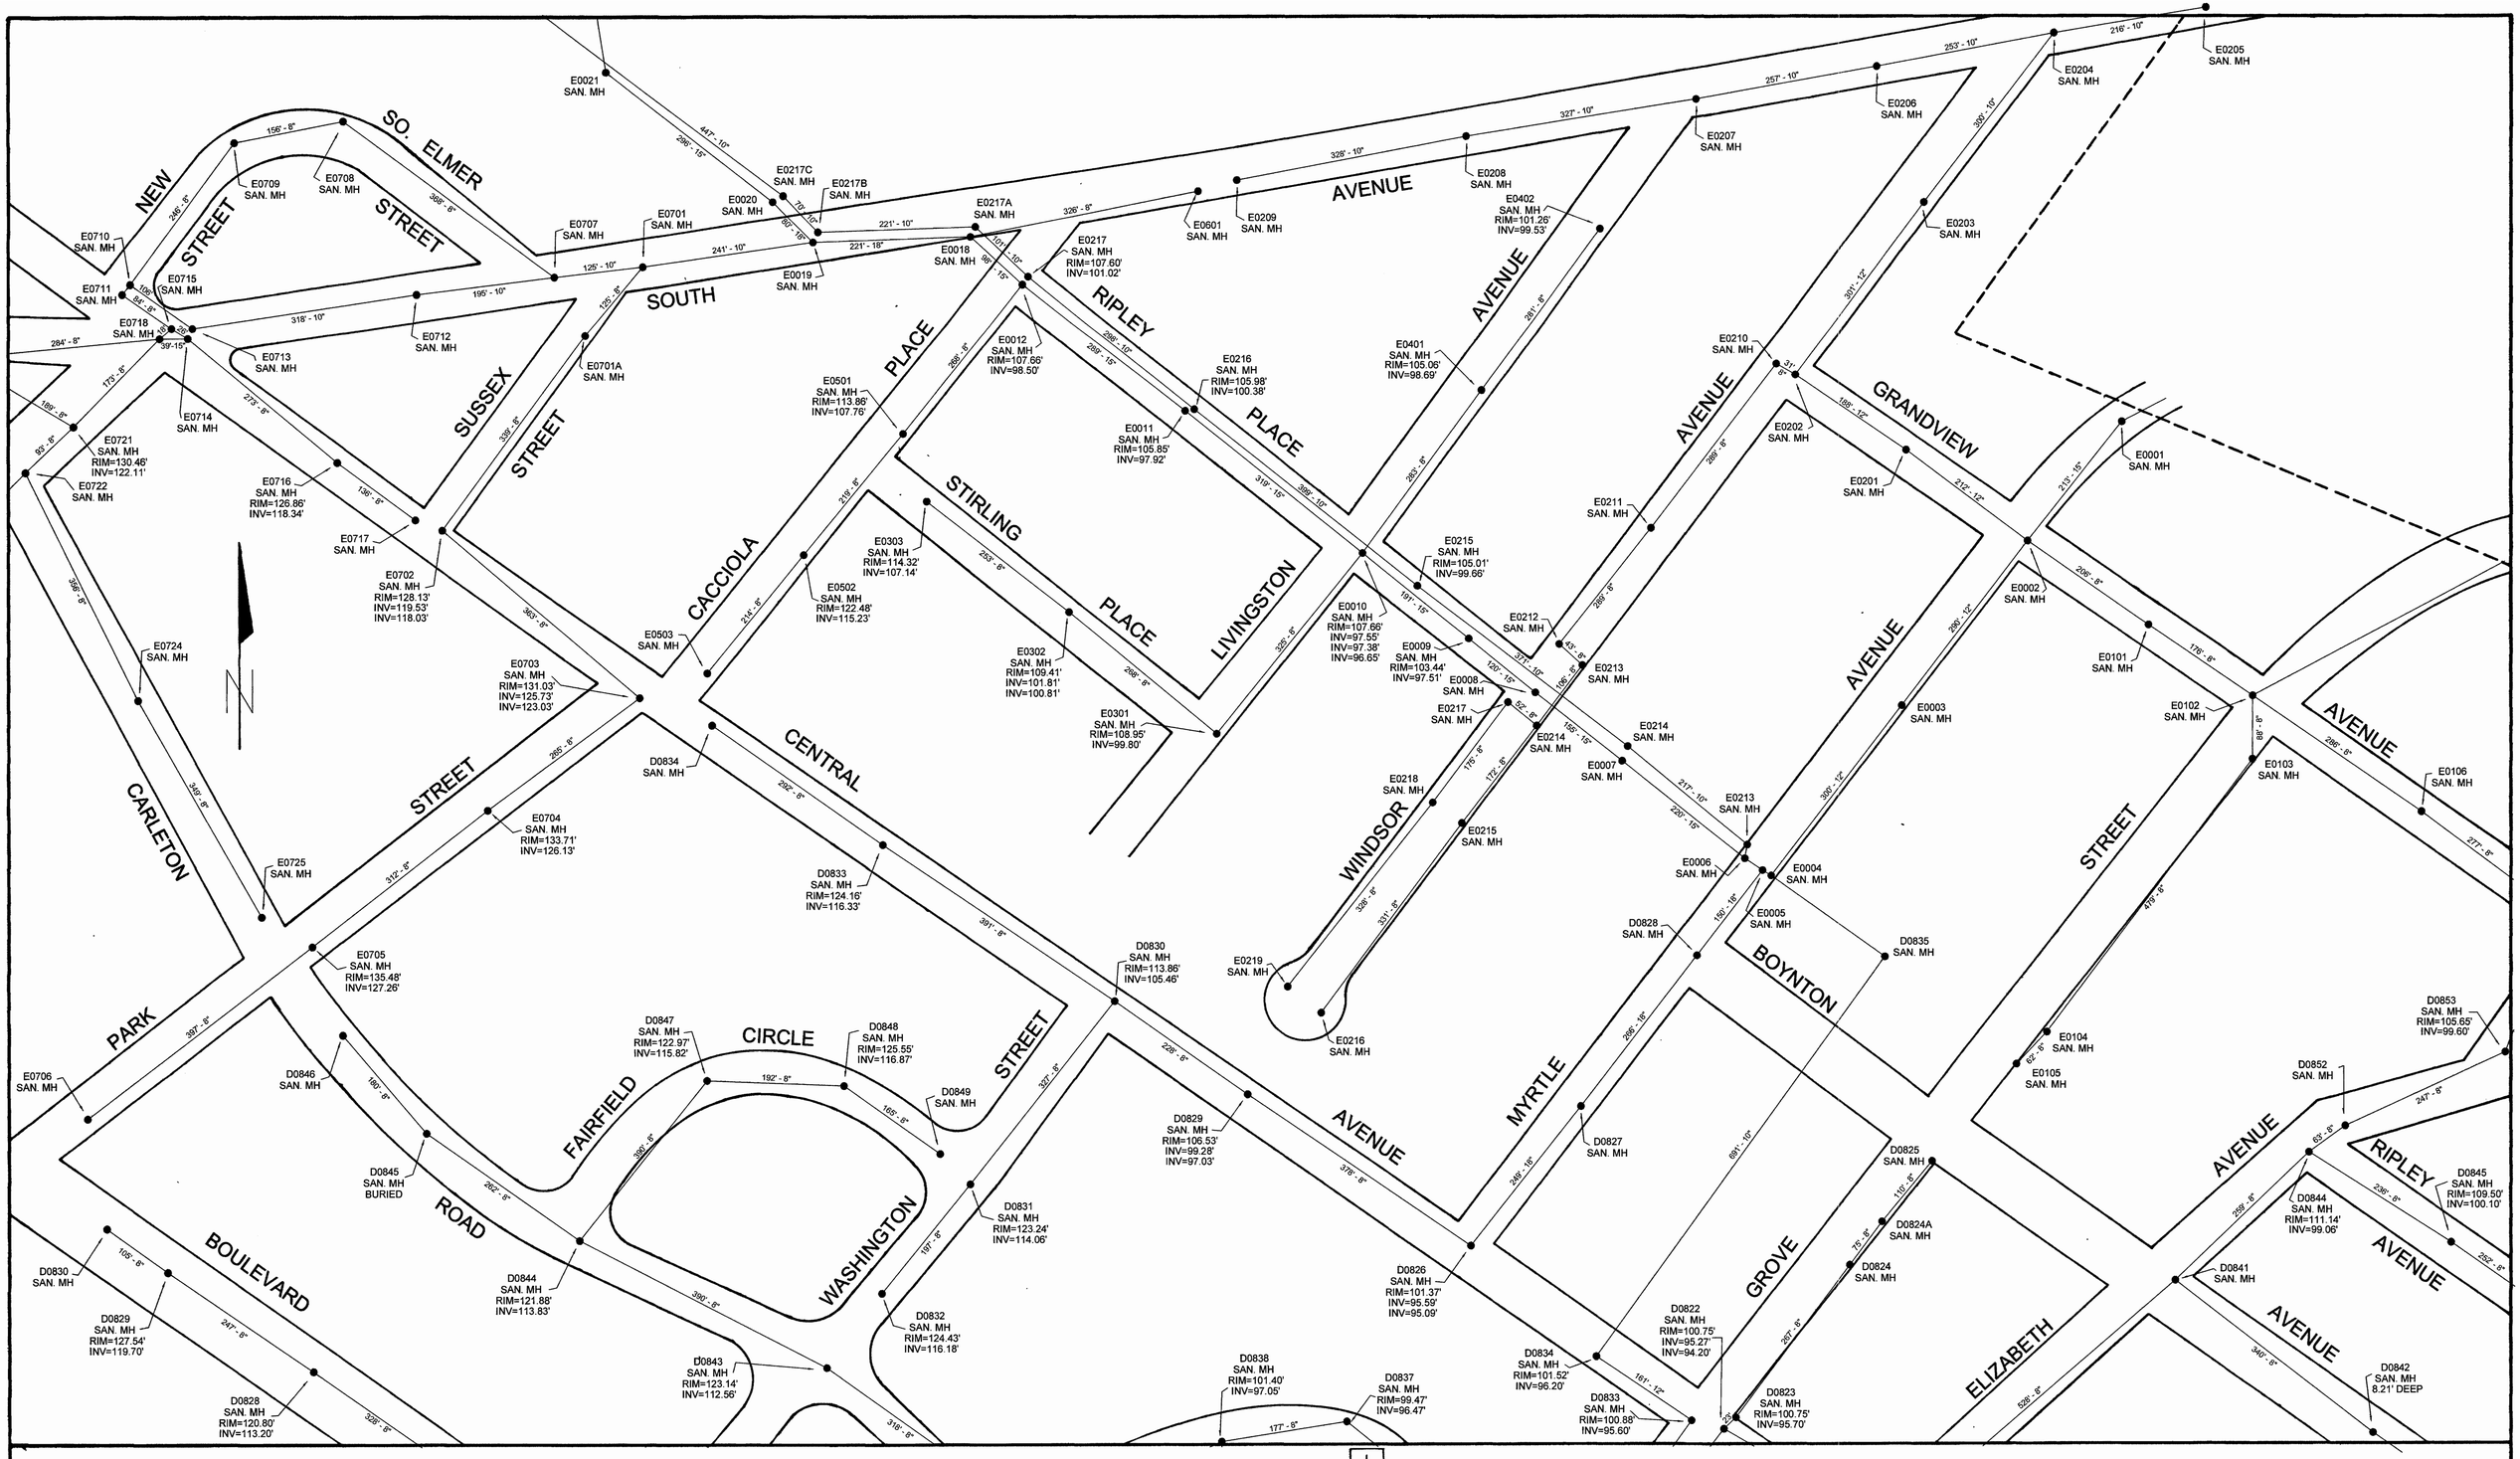
SO. ELMER STREET
NEW STREET
SOUTH
SUSSEX STREET
CACCIOLA PLACE
RIPLEY PLACE
STIRLING PLACE
LIVINGSTON
CENTRAL AVENUE
WINDSOR AVENUE
AVENUE
GRANDVIEW AVENUE
CARLETON STREET
PARK BOULEVARD
FAIRFIELD ROAD
CIRCLE
WASHINGTON STREET
MYRTLE AVENUE
GROVE AVENUE
BOYNTON STREET
ELIZABETH AVENUE
E0001 SAN. MH
E0002 SAN. MH
E0003 SAN. MH
E0004 SAN. MH
E0005 SAN. MH
E0006 SAN. MH
E0007 SAN. MH
E0008 SAN. MH
E0009 SAN. MH RIM=103.44' INV=97.51'
E0010 SAN. MH RIM=107.66' INV=97.55' INV=97.38' INV=96.65'
E0011 SAN. MH RIM=105.85' INV=97.92'
E0012 SAN. MH RIM=107.66' INV=98.50'
E0101 SAN. MH
E0102 SAN. MH
E0103 SAN. MH
E0104 SAN. MH
E0105 SAN. MH
E0106 SAN. MH
E0201 SAN. MH
E0202 SAN. MH
E0203 SAN. MH
E0204 SAN. MH
E0205 SAN. MH
E0206 SAN. MH
E0207 SAN. MH
E0208 SAN. MH
E0209 SAN. MH
E0210 SAN. MH
E0211 SAN. MH
E0212 SAN. MH
E0213 SAN. MH
E0214 SAN. MH
E0215 SAN. MH RIM=105.01' INV=99.66'
E0216 SAN. MH RIM=105.98' INV=100.38'
E0217 SAN. MH RIM=107.60' INV=101.02'
E0217A SAN. MH
E0217B SAN. MH
E0217C SAN. MH
E0218 SAN. MH
E0219 SAN. MH
E0216 SAN. MH
E0401 SAN. MH RIM=105.06' INV=98.69'
E0402 SAN. MH RIM=101.26' INV=99.53'
E0501 SAN. MH RIM=113.86' INV=107.76'
E0502 SAN. MH RIM=122.48' INV=115.23'
E0503 SAN. MH
E0601 SAN. MH
E0701 SAN. MH
E0701A SAN. MH
E0702 SAN. MH RIM=128.13' INV=119.53' INV=118.03'
E0703 SAN. MH RIM=131.03' INV=125.73' INV=123.03'
E0704 SAN. MH RIM=133.71' INV=126.13'
E0705 SAN. MH RIM=135.48' INV=127.26'
E0706 SAN. MH
E0707 SAN. MH
E0708 SAN. MH
E0709 SAN. MH
E0710 SAN. MH
E0711 SAN. MH
E0712 SAN. MH
E0713 SAN. MH
E0714 SAN. MH
E0715 SAN. MH
E0716 SAN. MH RIM=126.86' INV=118.34'
E0717 SAN. MH
E0718 SAN. MH
E0721 SAN. MH RIM=130.46' INV=122.11'
E0722 SAN. MH
E0724 SAN. MH
E0725 SAN. MH
D0824 SAN. MH
D0824A SAN. MH
D0825 SAN. MH
D0826 SAN. MH RIM=101.37' INV=95.59' INV=95.09'
D0827 SAN. MH
D0828 SAN. MH
D0829 SAN. MH RIM=127.54' INV=119.70'
D0830 SAN. MH
D0831 SAN. MH RIM=123.24' INV=114.06'
D0832 SAN. MH RIM=124.43' INV=116.18'
D0833 SAN. MH RIM=124.16' INV=116.33'
D0833 SAN. MH RIM=100.88' INV=95.60'
D0834 SAN. MH RIM=101.52' INV=96.20'
D0835 SAN. MH
D0837 SAN. MH RIM=99.47' INV=96.47'
D0838 SAN. MH RIM=101.40' INV=97.05'
D0841 SAN. MH
D0842 SAN. MH 8.21' DEEP
D0843 SAN. MH RIM=123.14' INV=112.56'
D0844 SAN. MH RIM=121.88' INV=113.83'
D0844 SAN. MH RIM=111.14' INV=99.06'
D0845 SAN. MH BURIED
D0845 SAN. MH RIM=109.50' INV=100.10'
D0846 SAN. MH
D0847 SAN. MH RIM=122.97' INV=115.82'
D0848 SAN. MH RIM=125.55' INV=116.87'
D0849 SAN. MH
D0852 SAN. MH
D0853 SAN. MH RIM=105.65' INV=99.60'
D0822 SAN. MH RIM=100.75' INV=95.27' INV=94.20'
D0823 SAN. MH RIM=100.75' INV=95.70'
D0828 SAN. MH RIM=120.80' INV=113.20'
D0830 SAN. MH
D0834 SAN. MH RIM=101.52' INV=96.20'
D0837 SAN. MH RIM=99.47' INV=96.47'
D0838 SAN. MH RIM=101.40' INV=97.05'
D0843 SAN. MH RIM=123.14' INV=112.56'
D0844 SAN. MH RIM=121.88' INV=113.83'
D0846 SAN. MH
D0847 SAN. MH RIM=122.97' INV=115.82'
D0848 SAN. MH RIM=125.55' INV=116.87'
D0849 SAN. MH
D0852 SAN. MH
D0853 SAN. MH RIM=105.65' INV=99.60'
D0841 SAN. MH
D0842 SAN. MH 8.21' DEEP
D0844 SAN. MH RIM=111.14' INV=99.06'
D0845 SAN. MH RIM=109.50' INV=100.10'
D0824 SAN. MH
D0824A SAN. MH
D0825 SAN. MH
D0826 SAN. MH RIM=101.37' INV=95.59' INV=95.09'
D0827 SAN. MH
D0828 SAN. MH
D0829 SAN. MH RIM=106.53' INV=99.28' INV=97.03'
D0830 SAN. MH RIM=113.86' INV=105.46'
D0831 SAN. MH RIM=123.24' INV=114.06'
D0832 SAN. MH RIM=124.43' INV=116.18'
D0833 SAN. MH RIM=124.16' INV=116.33'
D0834 SAN. MH RIM=101.52' INV=96.20'
D0835 SAN. MH