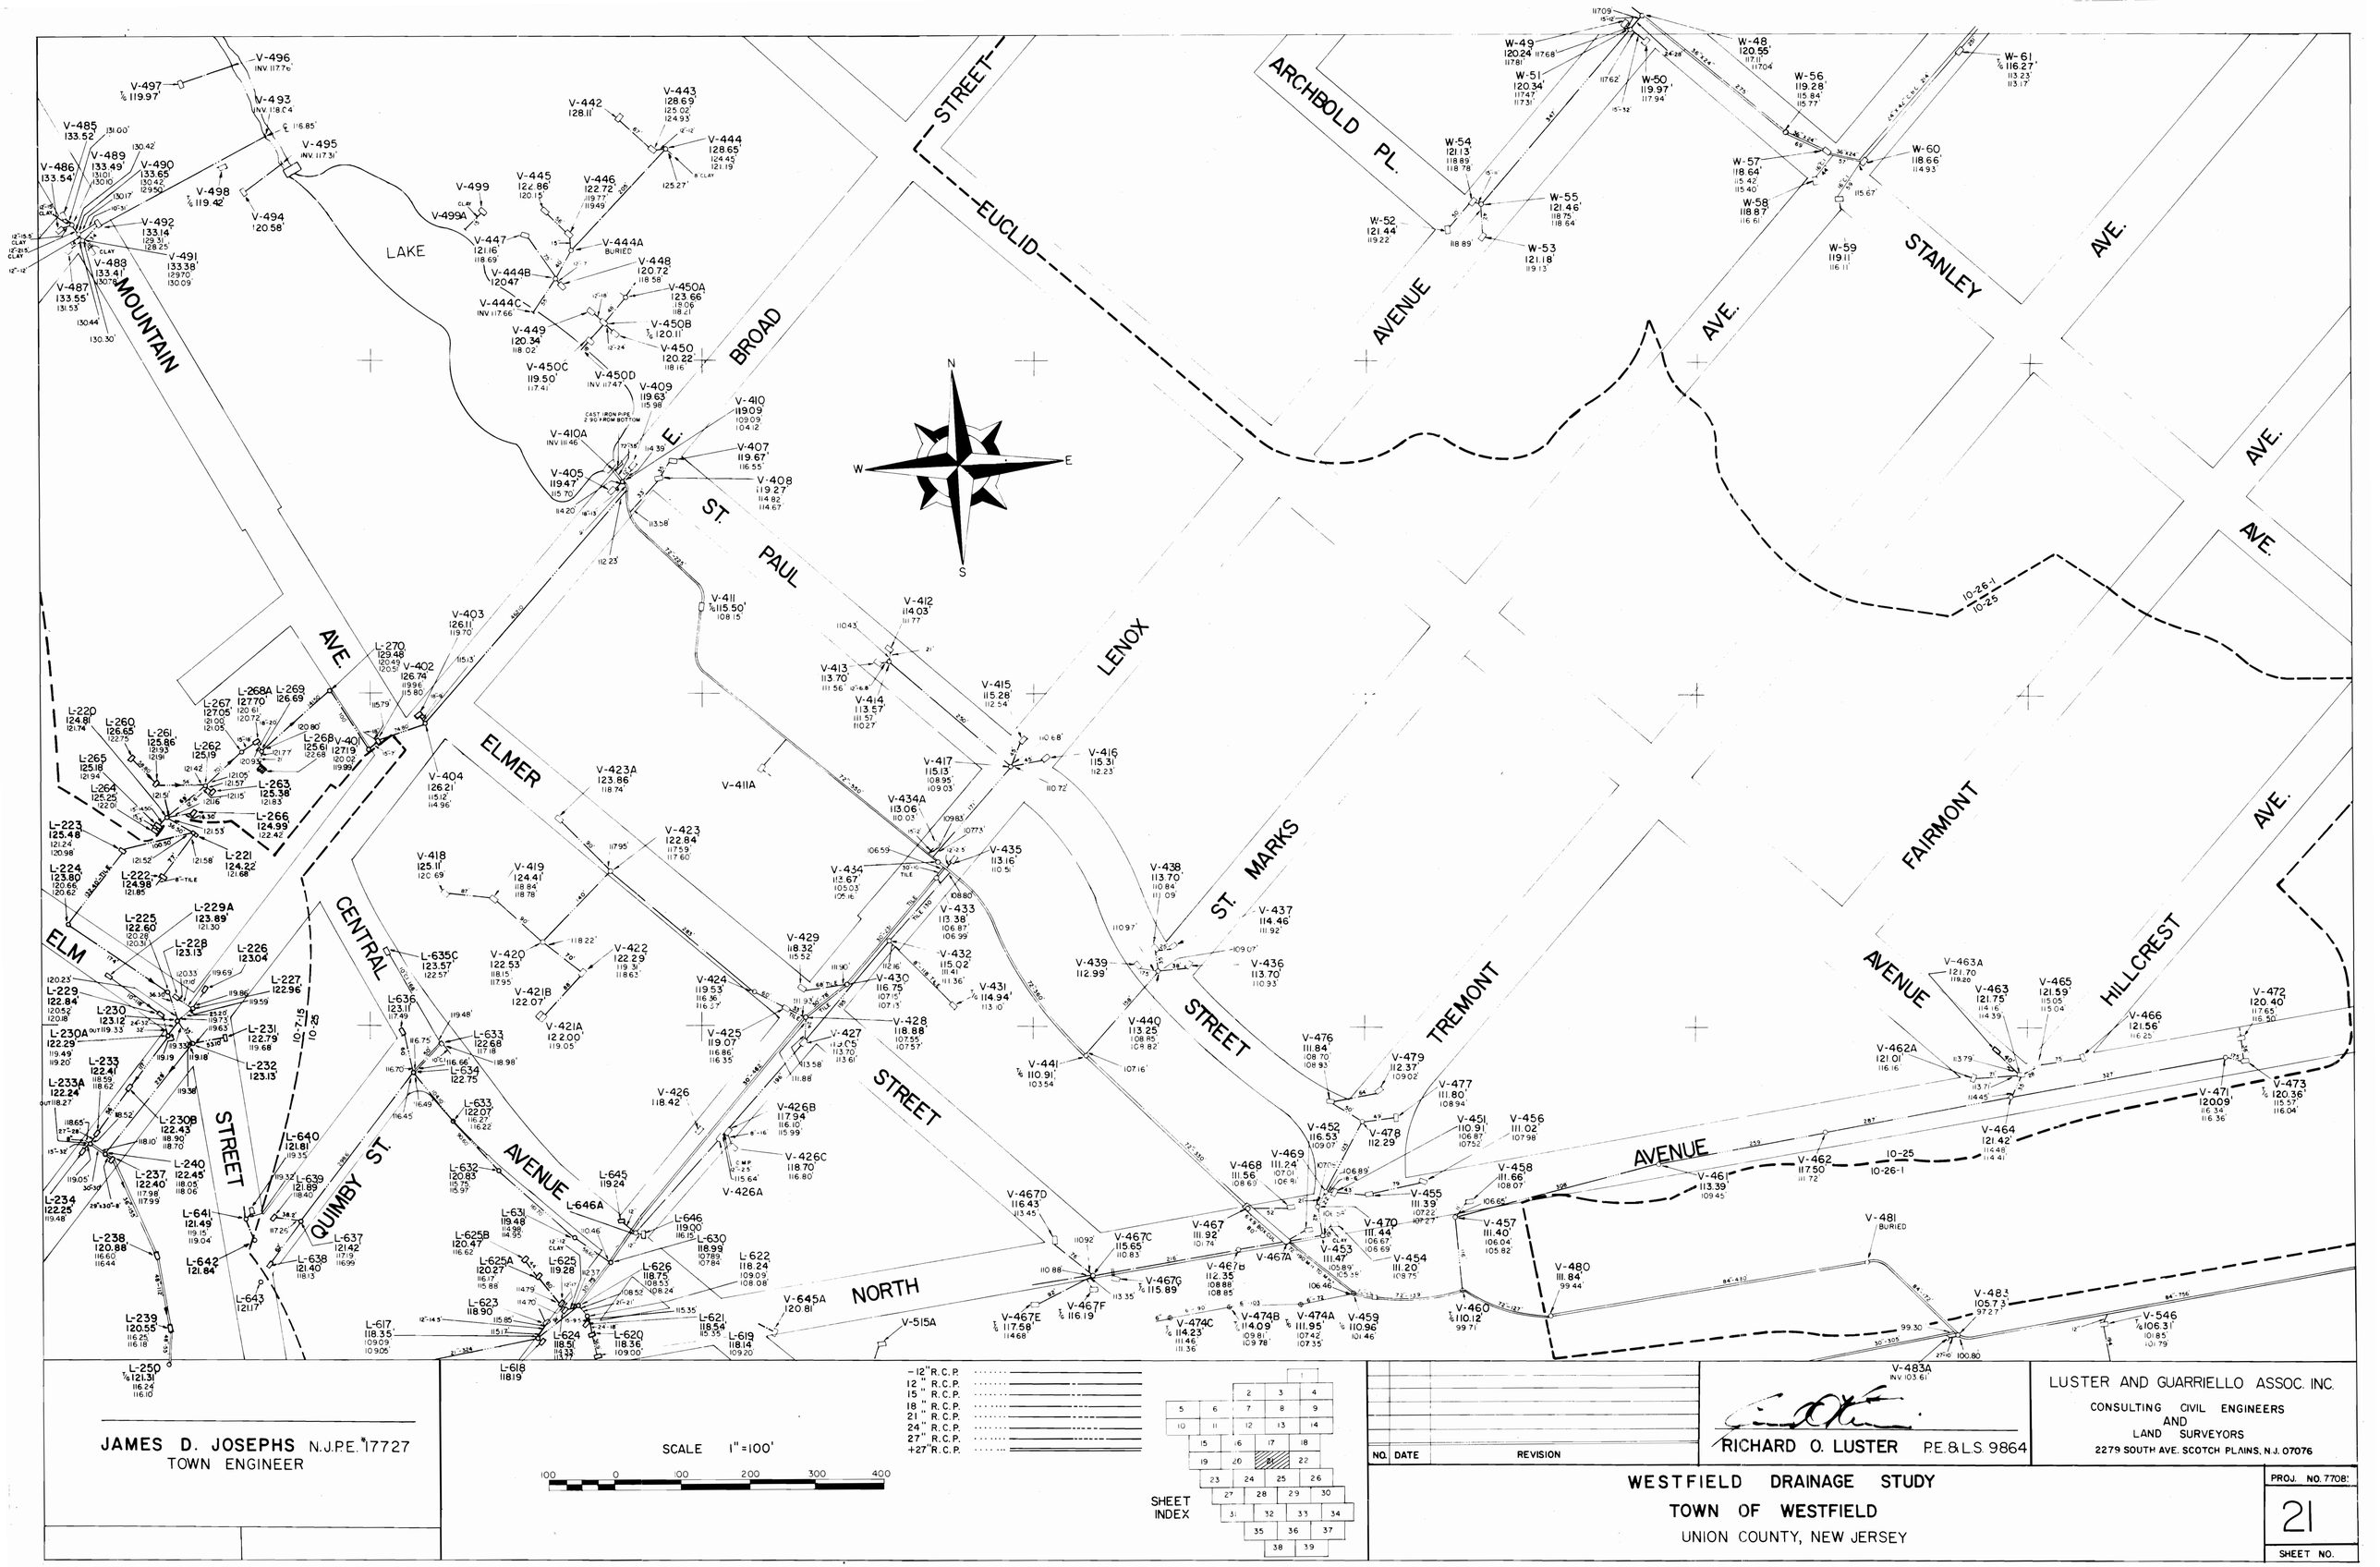

JAMES D. JOSEPHS N.J.P.E. 17727
TOWN ENGINEER

NO.	DATE	REVISION

RICHARD O. LUSTER P.E.&L.S. 9864

LUSTER AND GUARRIELLO ASSOC. INC.
CONSULTING CIVIL ENGINEERS
AND
LAND SURVEYORS
2279 SOUTH AVE. SCOTCH PLAINS, N.J. 07076

WESTFIELD DRAINAGE STUDY
TOWN OF WESTFIELD
UNION COUNTY, NEW JERSEY

PROJ. NO. 7708'

21
SHEET NO.