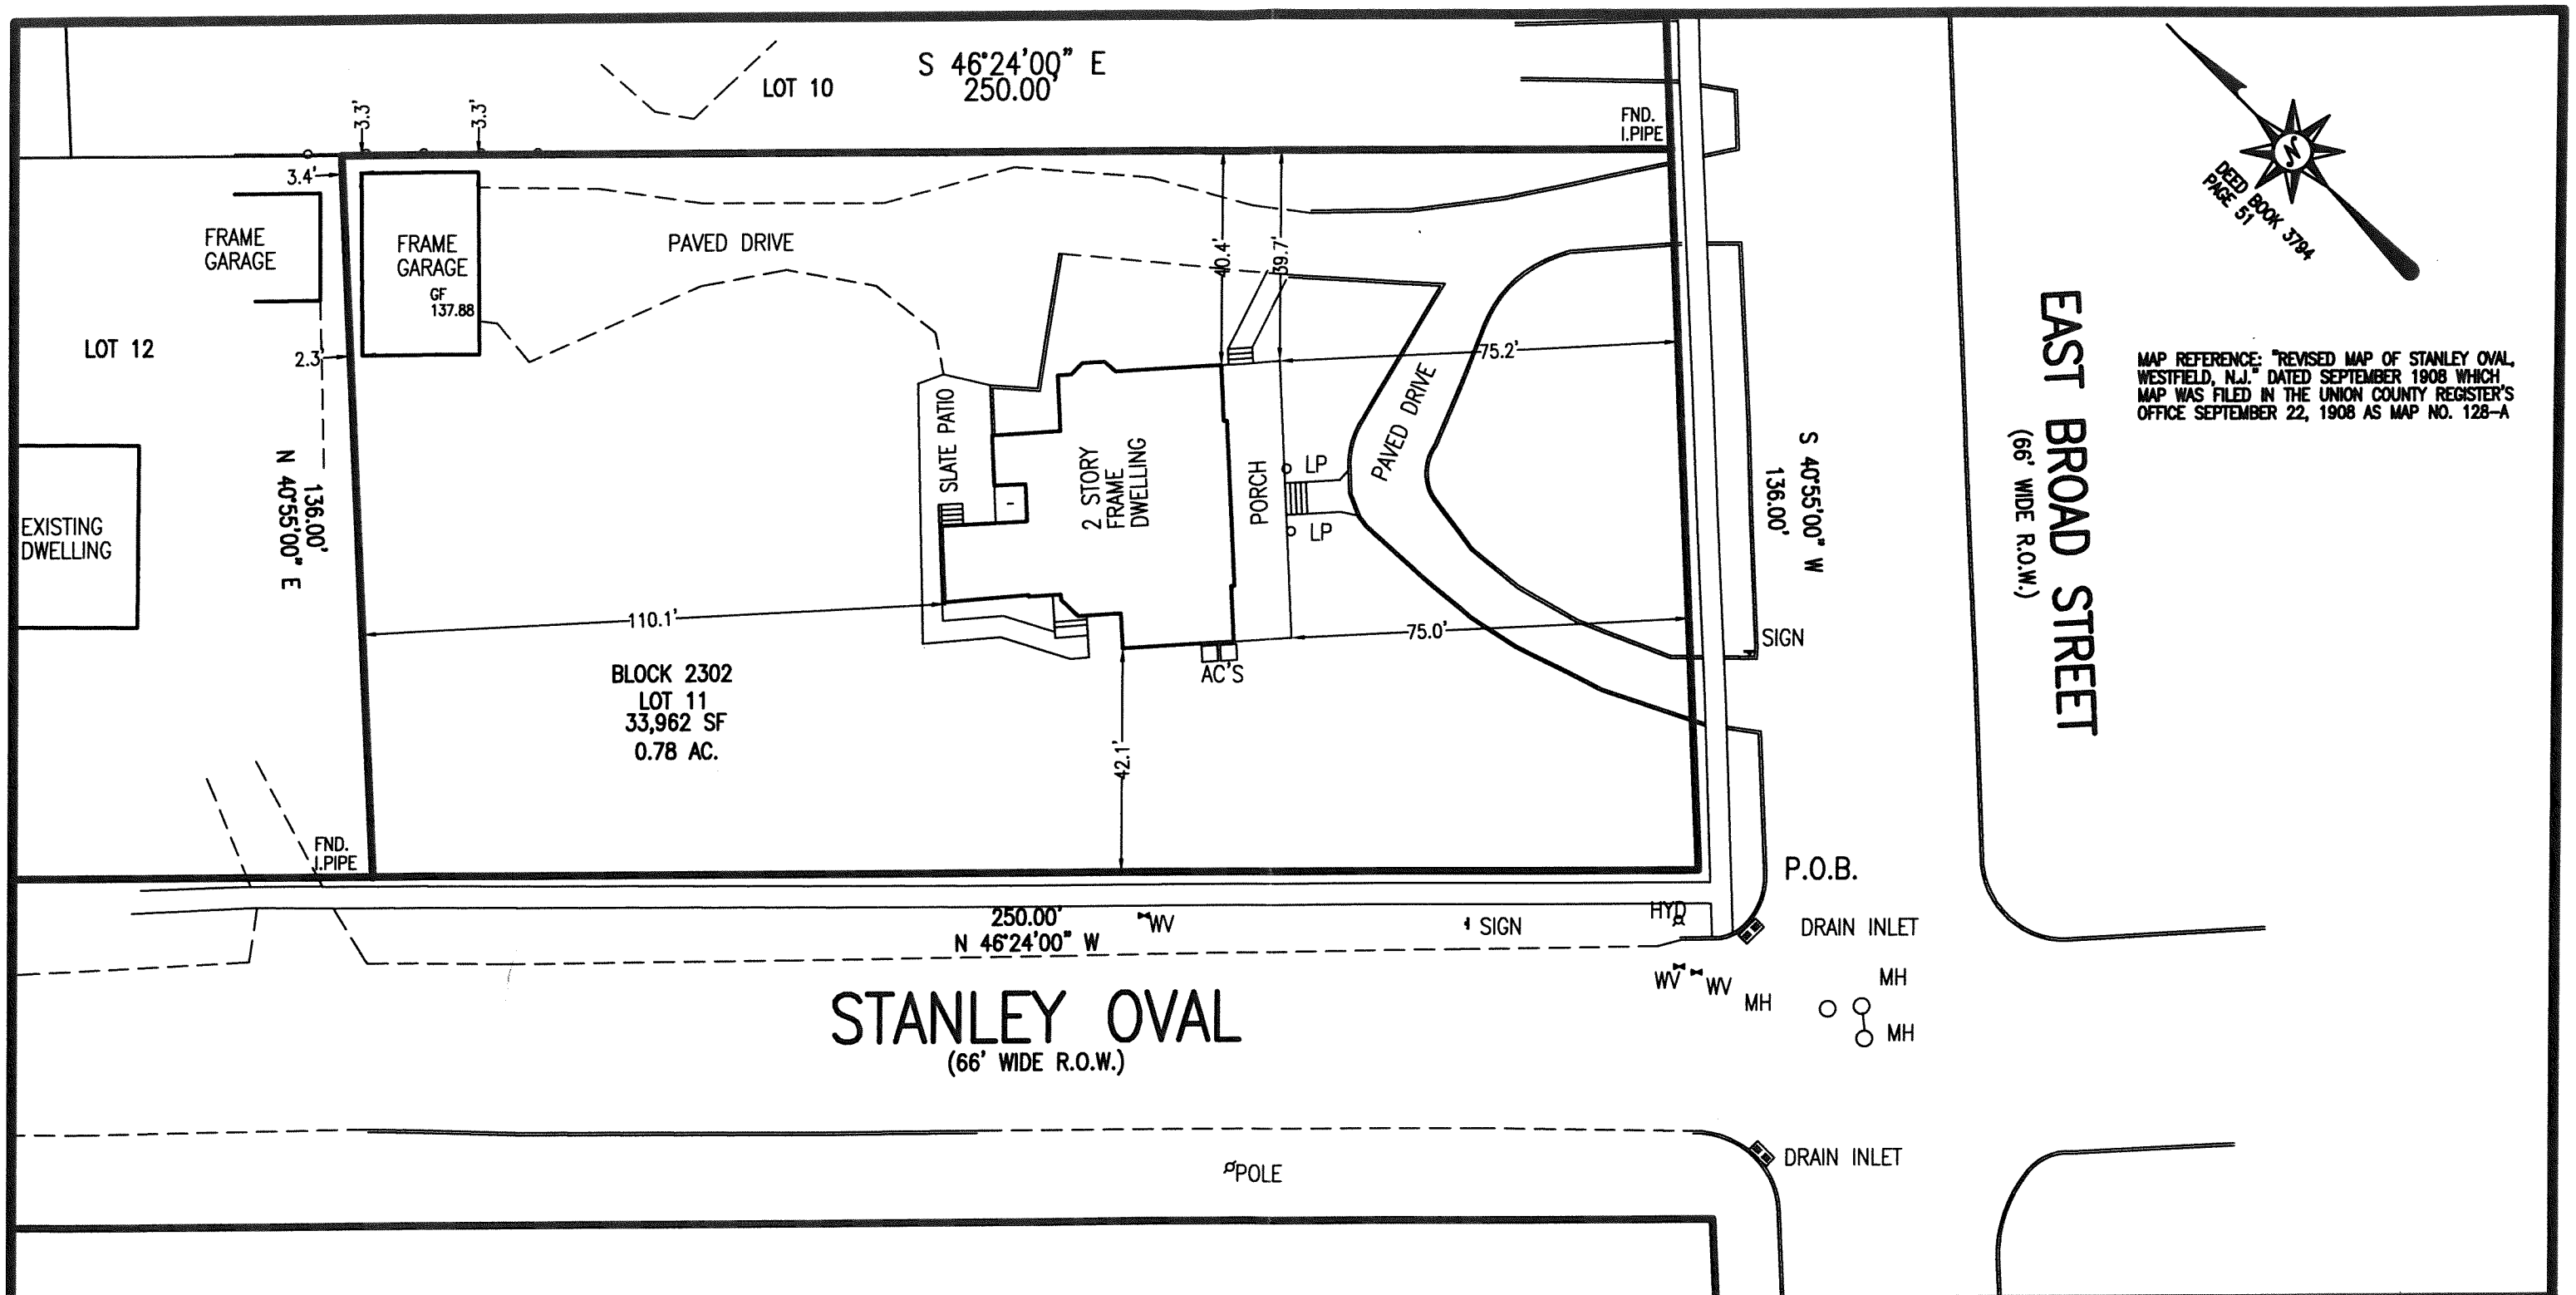

N:\CAD Drawings\2019\19-084\19-084SM.dwg, 11/13/2019 10:08:32 AM

Murphy & Hollows Associates LLC
CIVIL ENGINEERING AND SURVEYING
192 CENTRAL AVENUE, STIRLING, NJ 07980
908.580.1255 murphyhollows@gmail.com

SURVEY OF
LOT 11 BLOCK 2302
605 EAST BROAD STREET & STANLEY OVAL
TOWN OF WESTFIELD
UNION COUNTY, NEW JERSEY

REVISIONS :

NOTES :

CERTIFICATIONS :

JOB No: 19-084
SCALE : 1"=30'
DRAWN BY : SP
CHECKED BY : WGH

DATE:
NOVEMBER 13, 2019

CERTIFICATE OF AUTHORIZATION
No.24GA27959700

WILLIAM G. HOLLOWS
N.J. LIC. PROFESSIONAL ENGINEER
& LAND SURVEYOR #GB27473
N.J. PROFESSIONAL PLANNER #2530