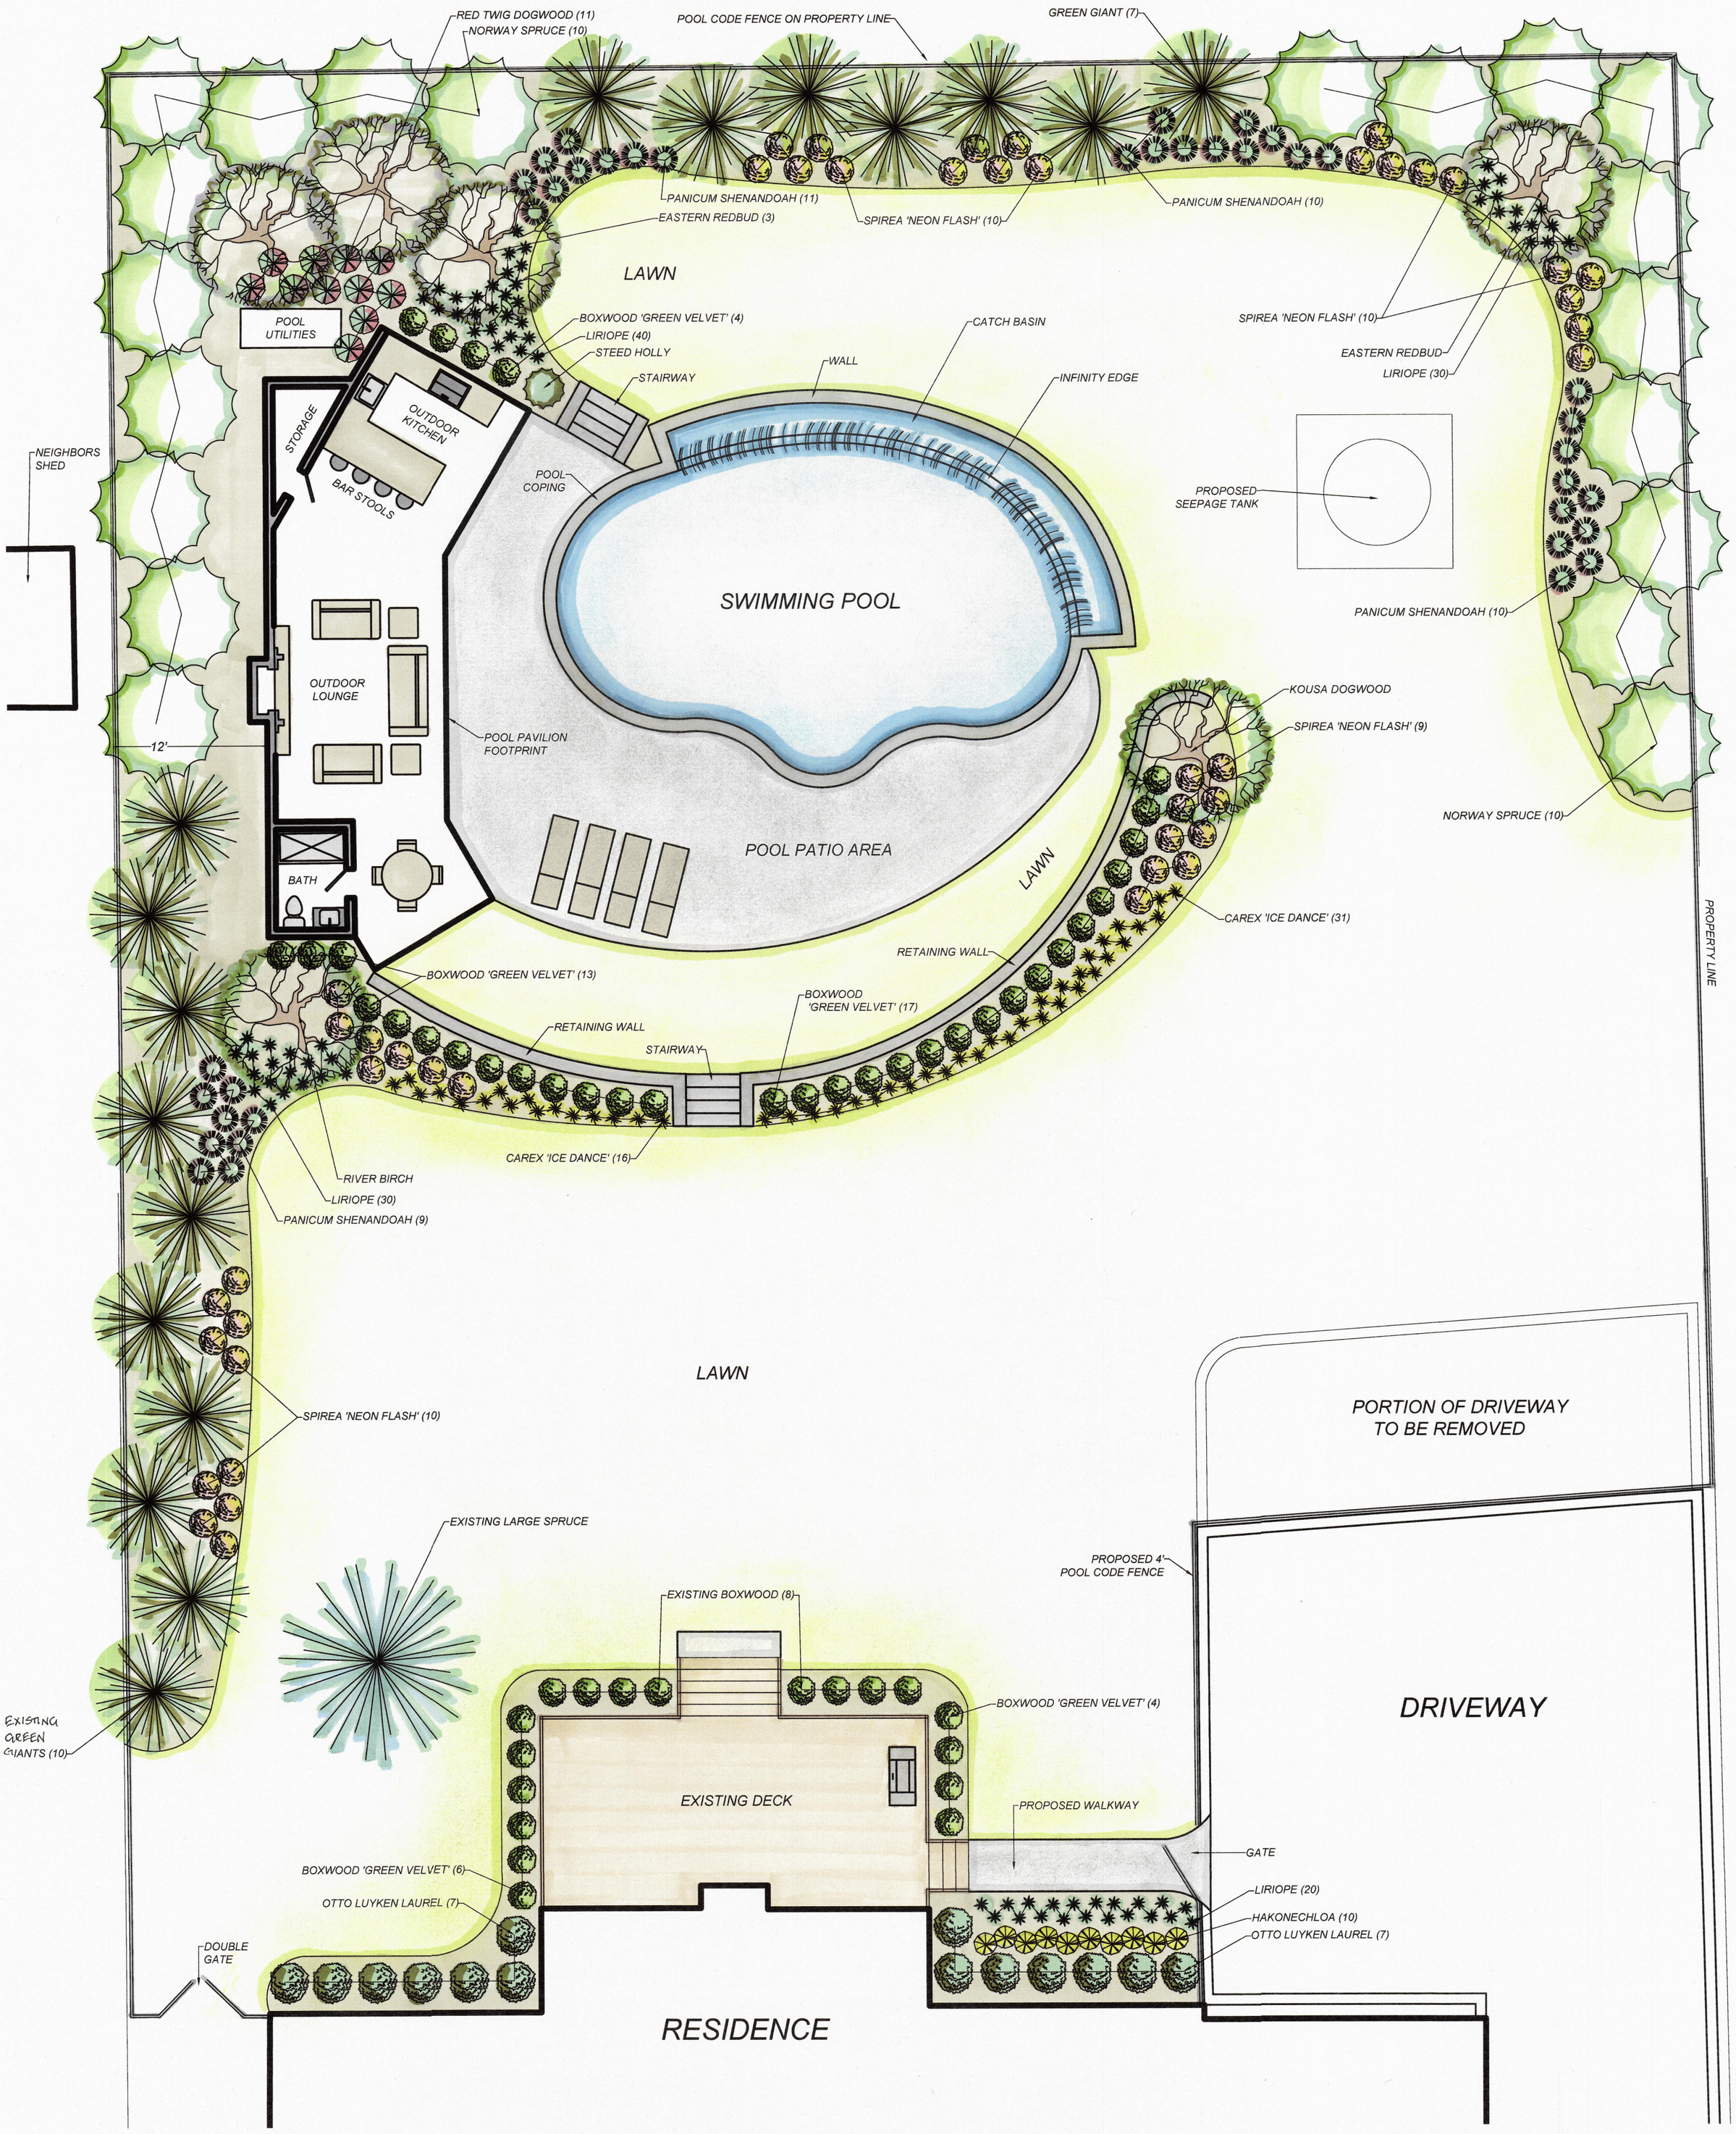G.A. LANDSCAPE DESIGN & ASSOCIATES
RESIDENCE: 1032 RAHWAY AVE. WESTFIELD, NJ
SCALE: 1/8 =1'-8"
DATE: 2/17/20'