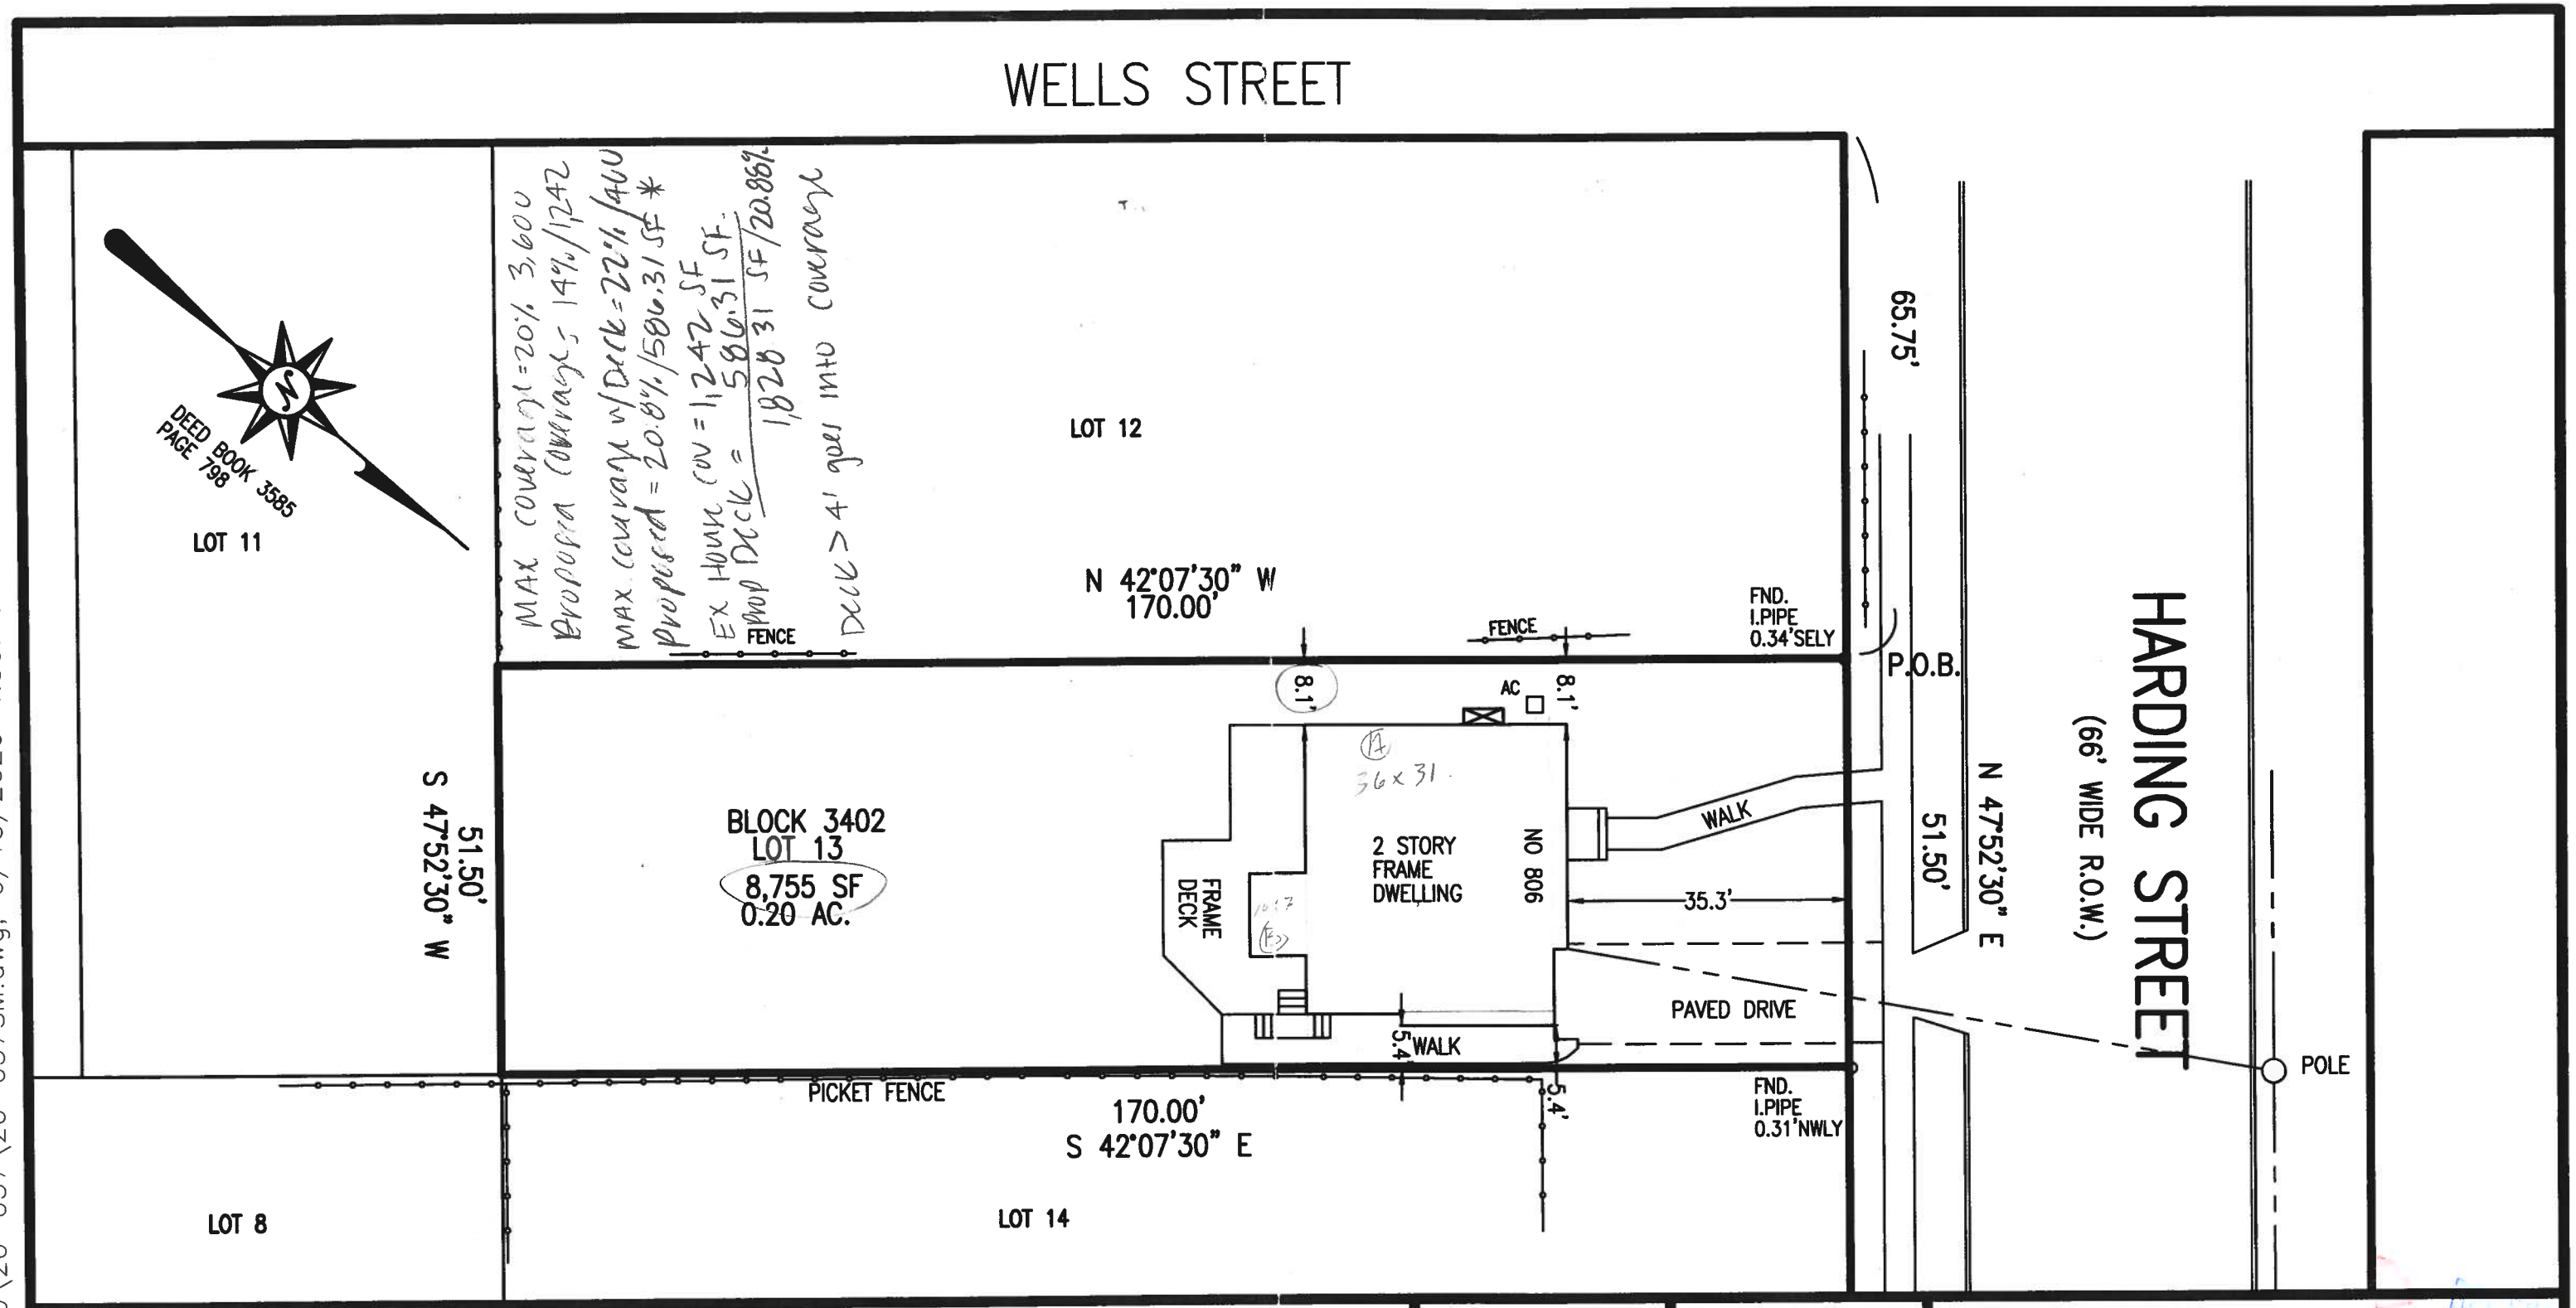

Murphy & Hollows Associates LLC
CIVIL ENGINEERING AND SURVEYING
192 CENTRAL AVENUE, STIRLING, NJ 07980
908.580.1255 murphyhollows@gmail.com

SURVEY OF
LOT 13 BLOCK 3402
806 HARDING STREET
TOWN OF WESTFIELD
UNION COUNTY, NEW JERSEY

CERTIFICATIONS :

REVISIONS :

NOTES :

JOB No: 20-037
SCALE : 1"=20'
DRAWN BY : SP
CHECKED BY : WGH

DATE:
JUNE 15, 2020

CERTIFICATE OF AUTHORIZATION
No.24GA27959700

William G. Hollows 7/1/20
WILLIAM G. HOLLOWS
N.J. LIC. PROFESSIONAL ENGINEER
& LAND SURVEYOR #GB27473
N.J. PROFESSIONAL PLANNER #2530

RECEIVED

N:\CAD Drawings\2020\20-037\20-037SM.dwg, 6/15/2020 4:39:46 PM