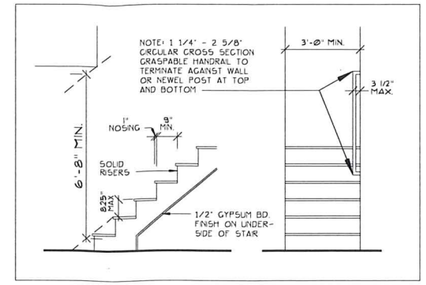

STAIR REQUIREMENTS

NOT TO SCALE

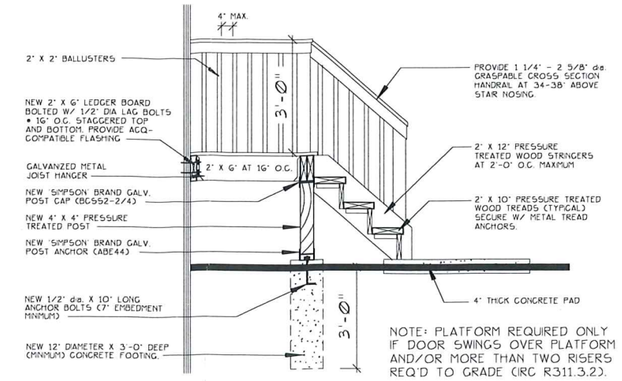

NOTE: PLATFORM REQUIRED ONLY IF DOOR SWINGS OVER PLATFORM AND/OR MORE THAN TWO RISERS REQ'D TO GRADE (IRC R311.3.2).

TEMPORARY STEP DETAIL

NOT TO SCALE

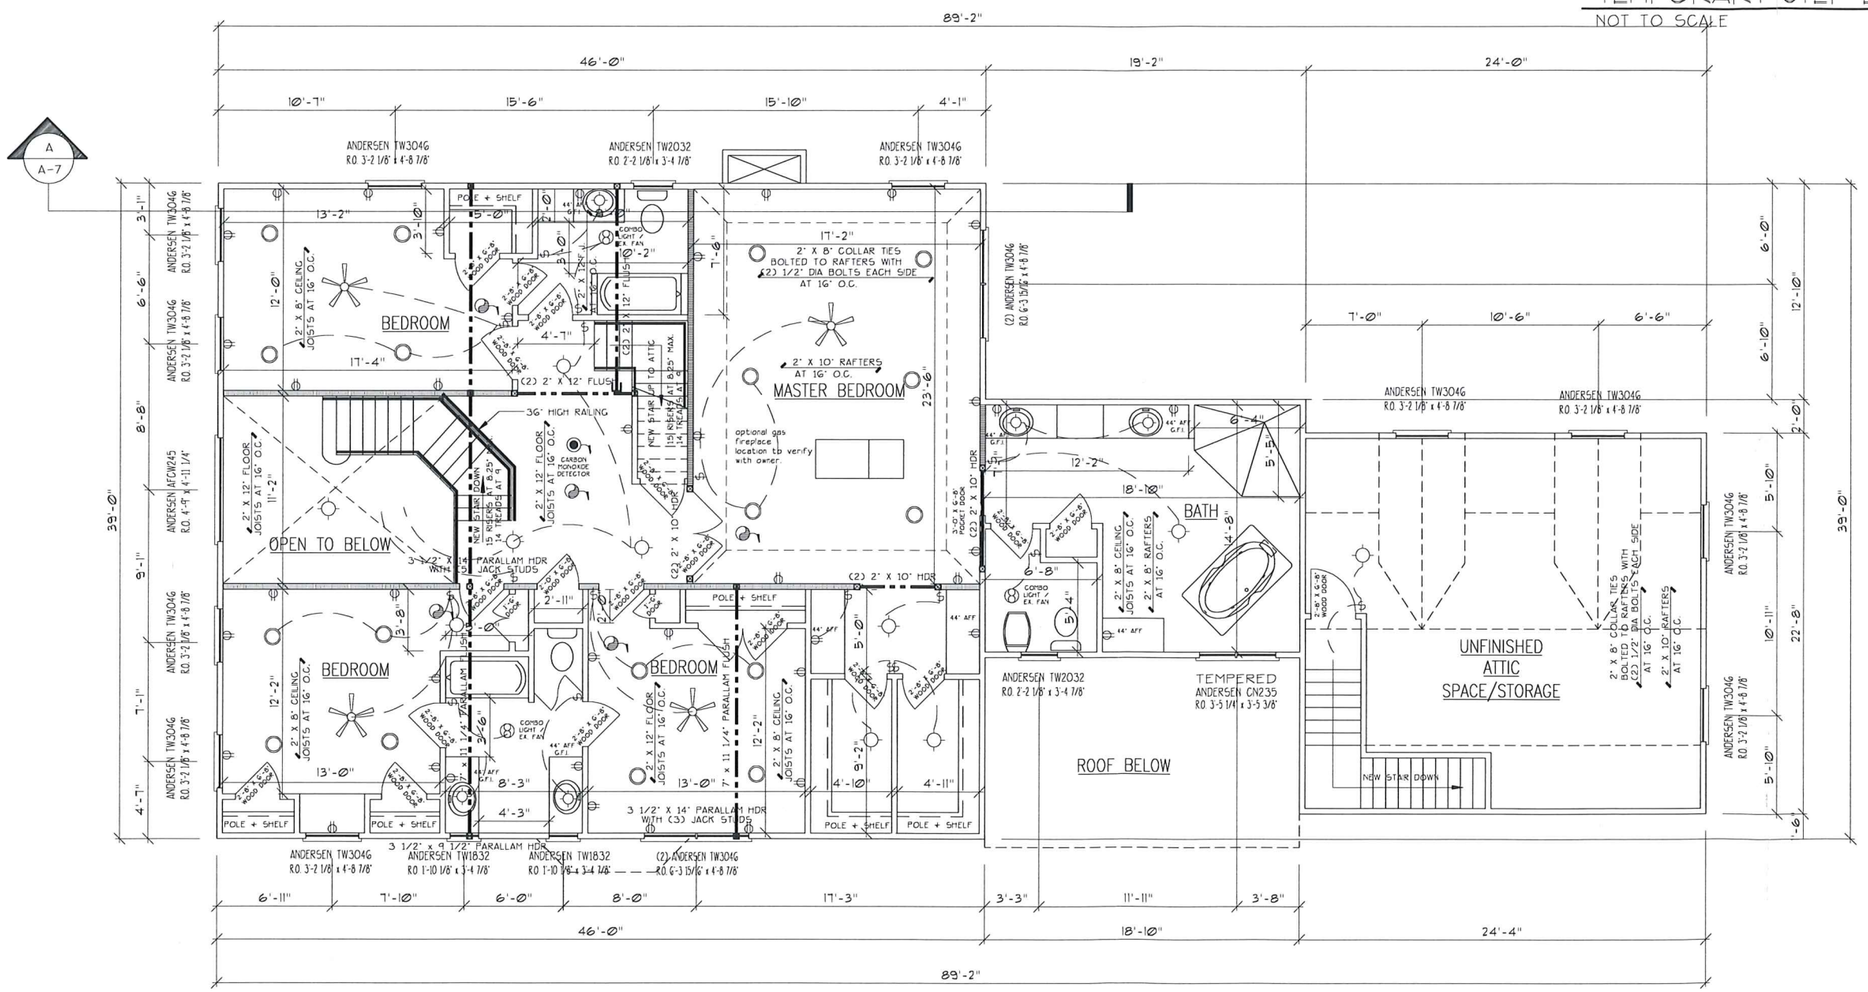

SECOND FLOOR PLAN

SCALE: 1/4" = 1'-0"

SECOND FLOOR PLAN — A-3

Proposed Dwelling For:
RALPH RAPUANO
824 EMBREE CRESCENT
BLOCK 707, LOT 14
WESTFIELD, NEW JERSEY

12/03/2012	2012/087.00
3 OF 7	

(908) 561-5560

FIRST FLOOR

interiors · space planning

ROGER C. WINKLE, A.I.A.
947 Park Avenue • Plainfield • NJ 07060 • FAX 561-5155

ROGER C. WINKLE —ARCHITECT
947 PARK AVENUE
PLAINFIELD, NJ 07060
(908) 561-5560 FAX (908) 561-5155

Roger C. Winkle, AIA • N.J. Lic#. 07971 • Architect
N.Y. Lic#. 019856 • PENN. Lic#. RA-011695-B

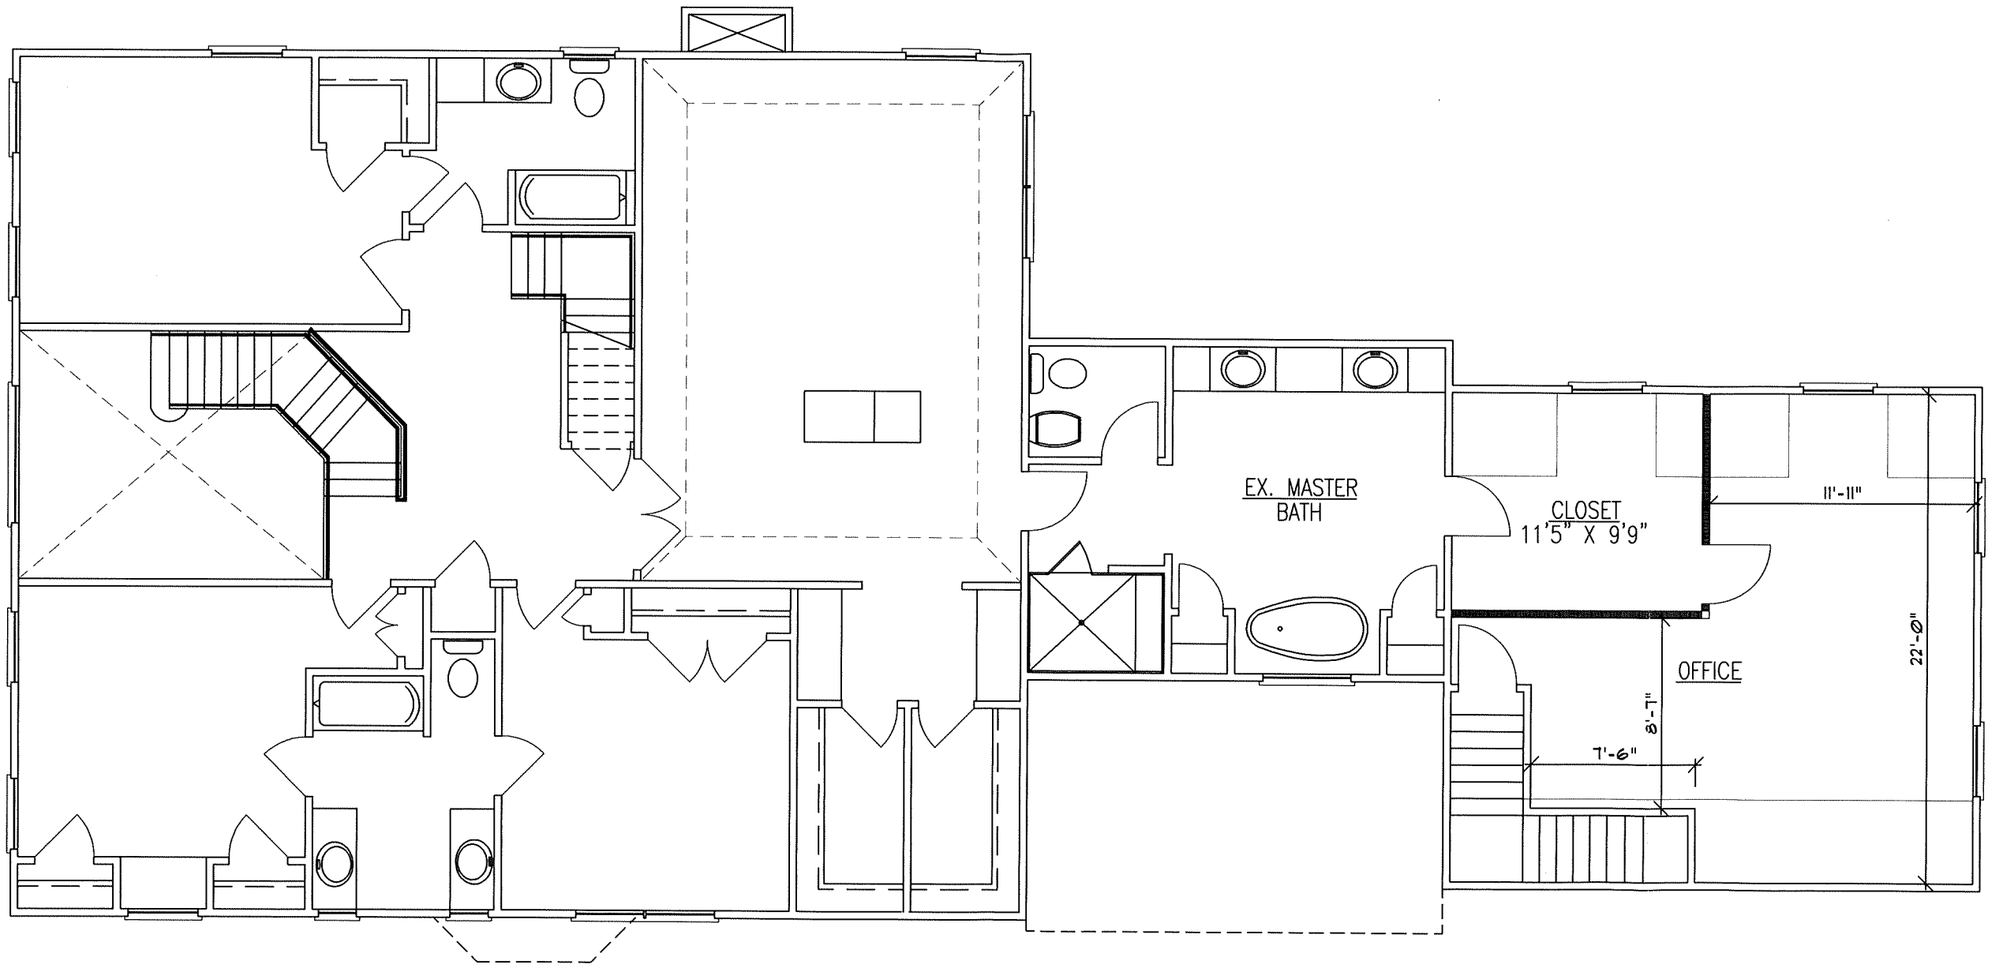
EX. MASTER
BATH
CLOSET
11'5" X 9'9"
11'-11"
22'-0"
OFFICE
8'-7"
7'-6"